USH 12 REALIGNMENT

LEGEND

EXISTING ALIGNMENT

NEW ALIGNMENT

BIKE PATH
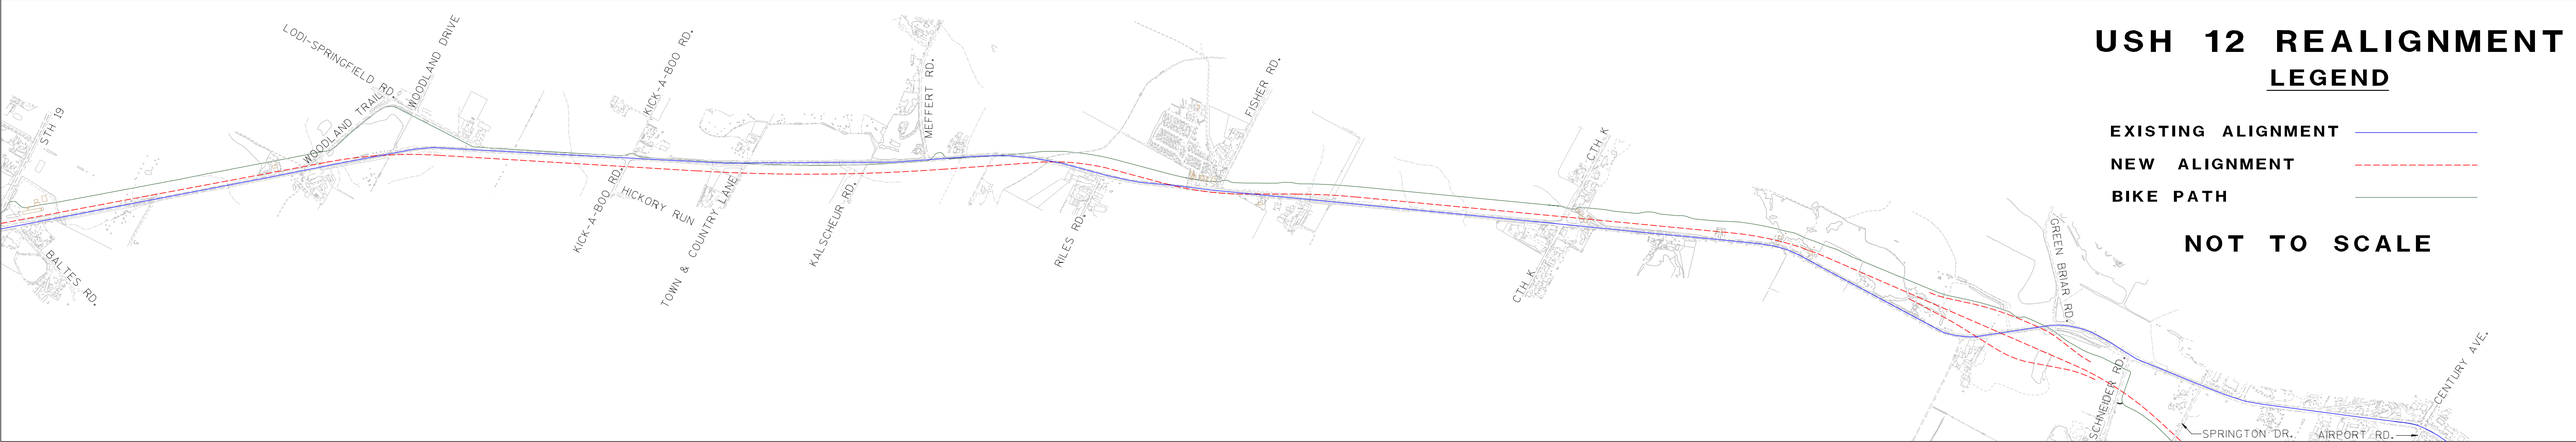
NOT TO SCALE