BURLINGTON BYPASS PROJECT - EAST HALF
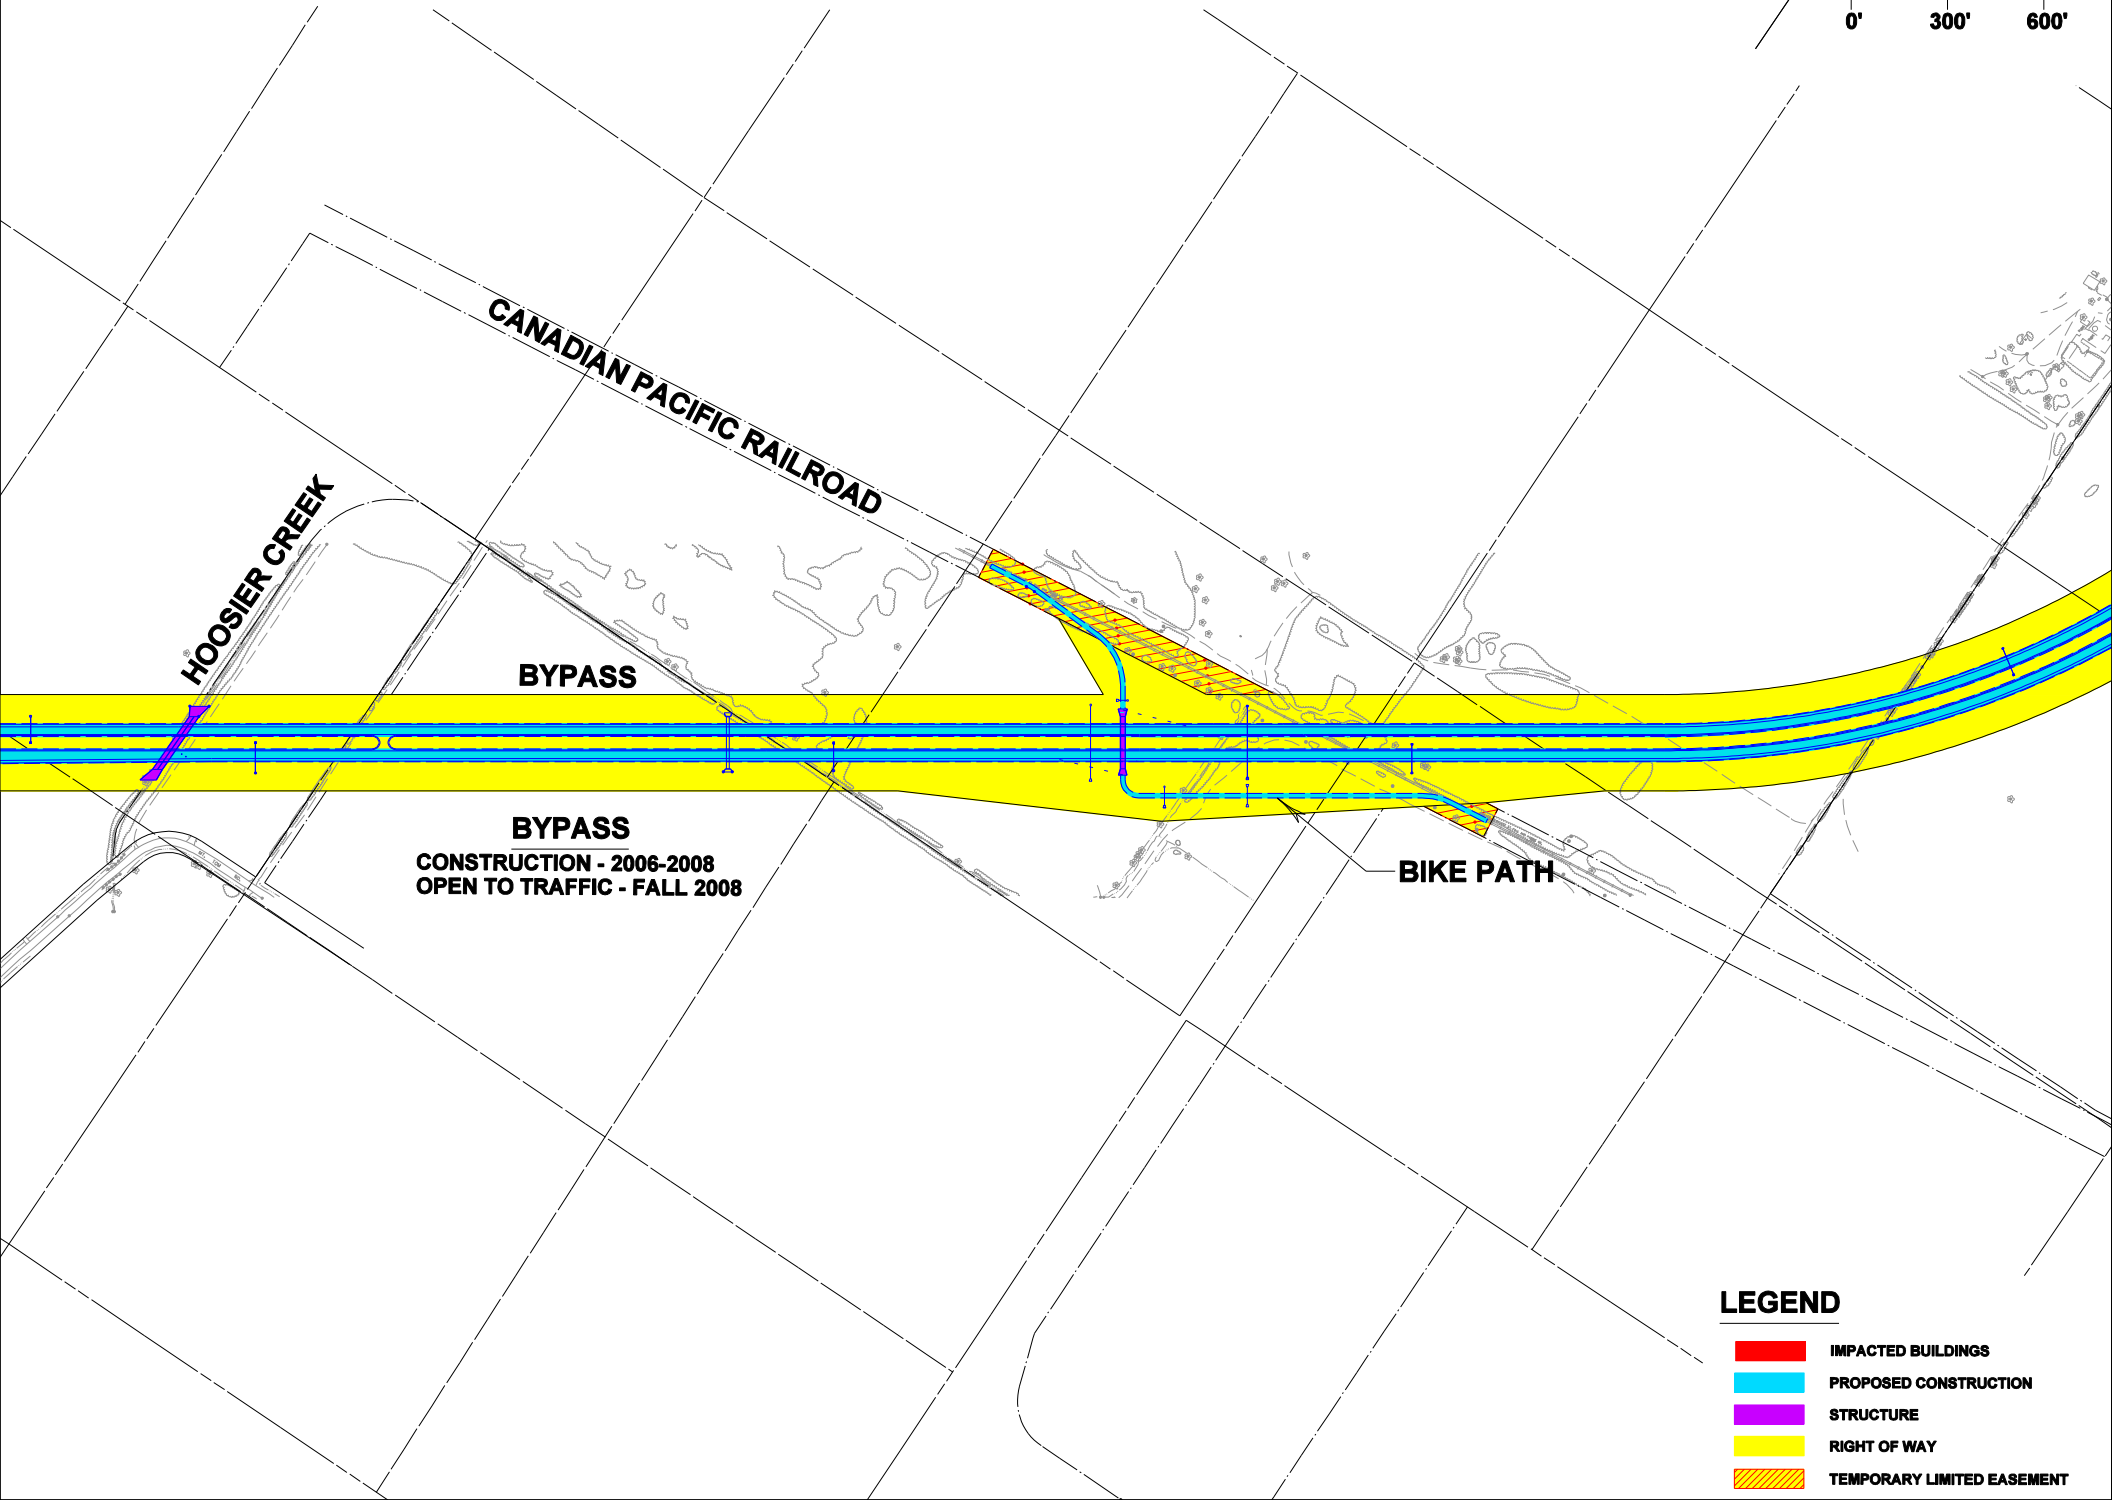
Wis 83 TO Wis 36/83