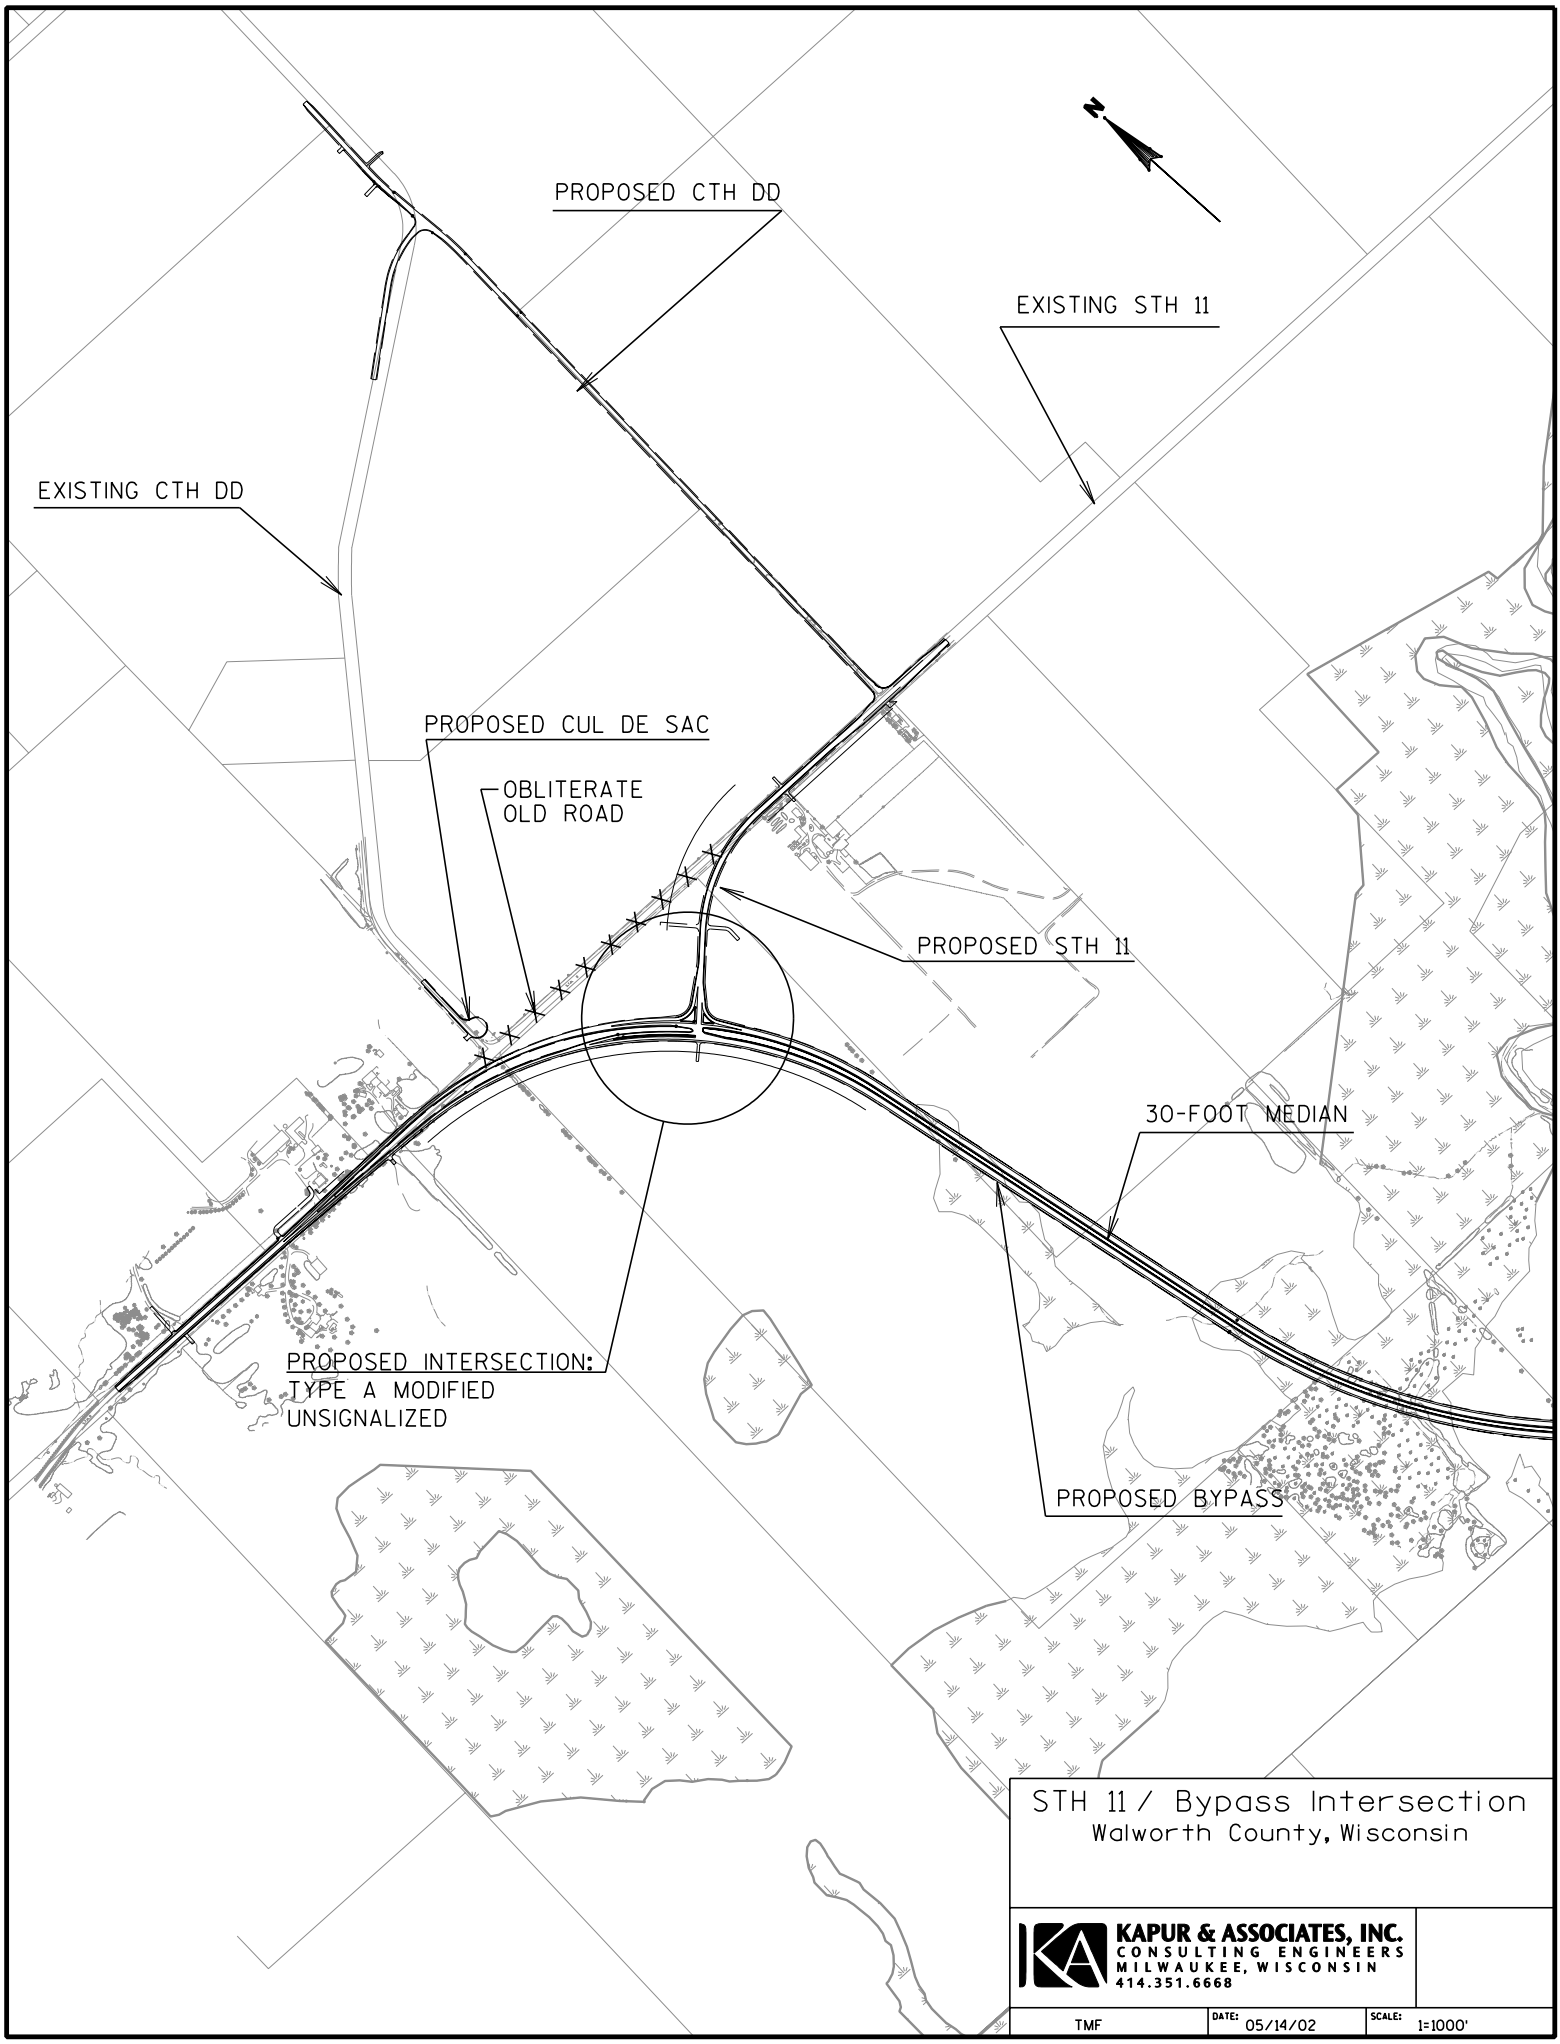
N
PROPOSED CTH DD
EXISTING STH 11
EXISTING CTH DD
PROPOSED CUL DE SAC
OBLITERATE
OLD ROAD
PROPOSED STH 11
30-FOOT MEDIAN
PROPOSED INTERSECTION:
TYPE A MODIFIED
UNSIGNALIZED
PROPOSED BYPASS
STH 11 / Bypass Intersection
Walworth County, Wisconsin
KAPUR & ASSOCIATES, INC.
CONSULTING ENGINEERS
MILWAUKEE, WISCONSIN
414.351.6668
TMF
DATE: 05/14/02
SCALE: 1=1000'