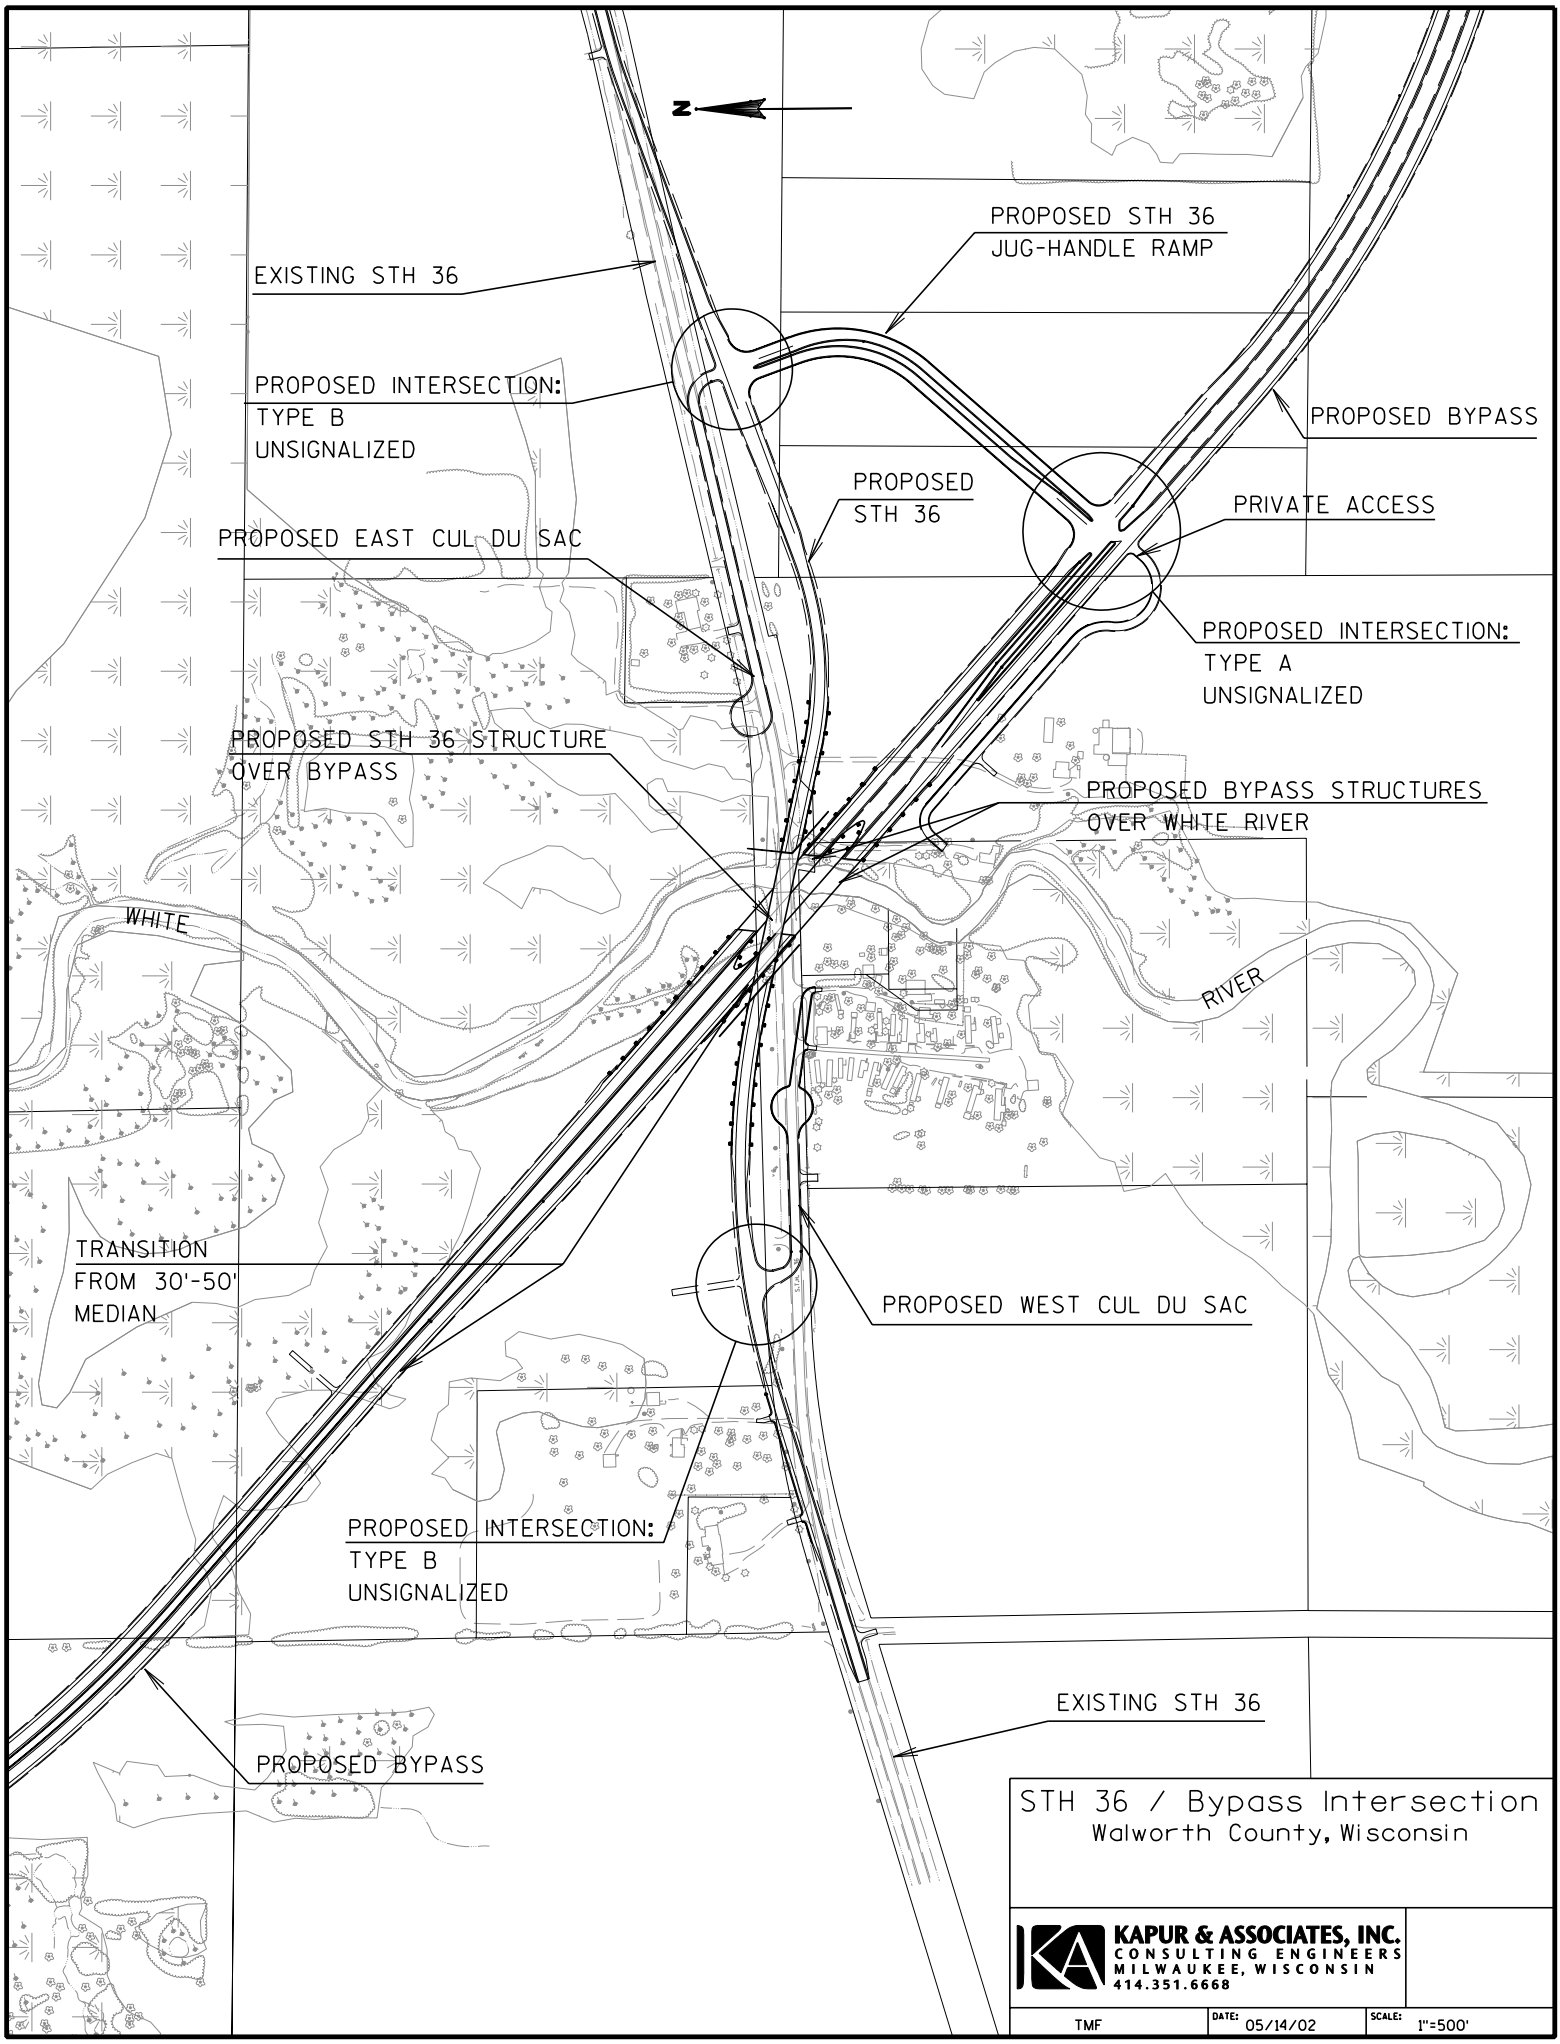
N
PROPOSED STH 36
JUG-HANDLE RAMP
EXISTING STH 36
PROPOSED INTERSECTION:
TYPE B
UNSIGNALIZED
PROPOSED BYPASS
PROPOSED
STH 36
PRIVATE ACCESS
PROPOSED EAST CUL DU SAC
PROPOSED INTERSECTION:
TYPE A
UNSIGNALIZED
PROPOSED STH 36 STRUCTURE
OVER BYPASS
PROPOSED BYPASS STRUCTURES
OVER WHITE RIVER
WHITE
RIVER
TRANSITION
FROM 30'-50'
MEDIAN
PROPOSED WEST CUL DU SAC
PROPOSED INTERSECTION:
TYPE B
UNSIGNALIZED
EXISTING STH 36
PROPOSED BYPASS
STH 36 / Bypass Intersection
Walworth County, Wisconsin
KAPUR & ASSOCIATES, INC.
CONSULTING ENGINEERS
MILWAUKEE, WISCONSIN
414.351.6668
TMF
DATE: 05/14/02
SCALE: 1"=500'