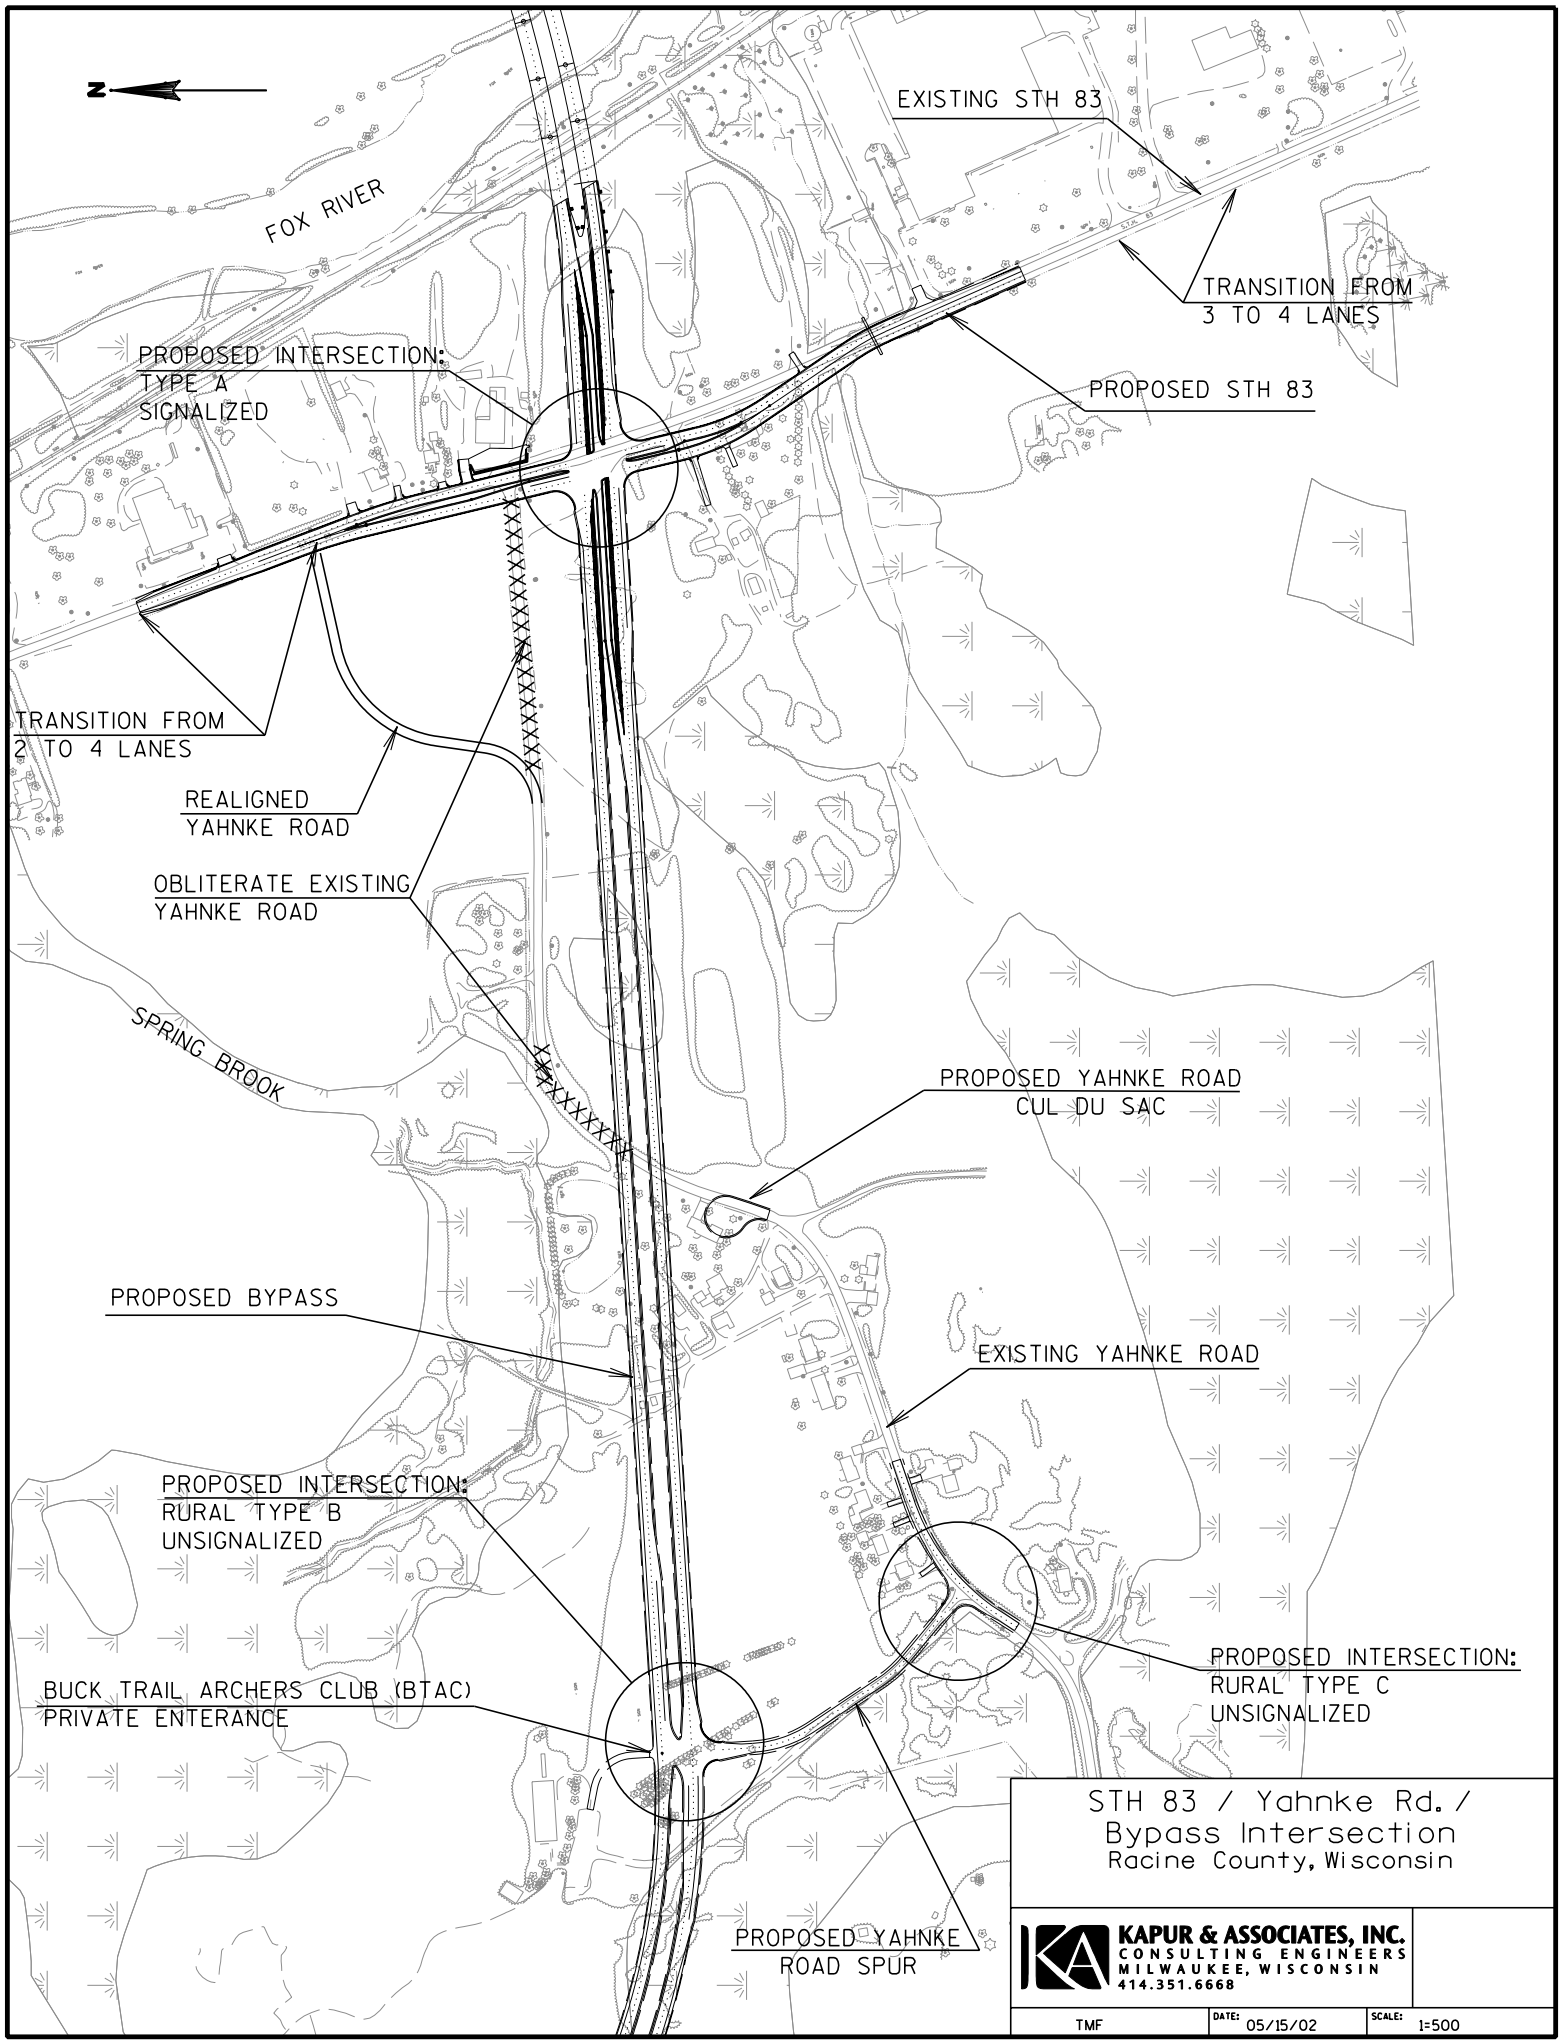
N
EXISTING STH 83
FOX RIVER
TRANSITION FROM
3 TO 4 LANES
PROPOSED INTERSECTION:
TYPE A
SIGNALIZED
PROPOSED STH 83
TRANSITION FROM
2 TO 4 LANES
REALIGNED
YAHNKE ROAD
OBLITERATE EXISTING
YAHNKE ROAD
SPRING BROOK
PROPOSED YAHNKE ROAD
CUL DU SAC
PROPOSED BYPASS
EXISTING YAHNKE ROAD
PROPOSED INTERSECTION:
RURAL TYPE B
UNSIGNALIZED
PROPOSED INTERSECTION:
RURAL TYPE C
UNSIGNALIZED
BUCK TRAIL ARCHERS CLUB (BTAC)
PRIVATE ENTERANCE
PROPOSED YAHNKE
ROAD SPUR
STH 83 / Yahnke Rd. /
Bypass Intersection
Racine County, Wisconsin
KAPUR & ASSOCIATES, INC.
CONSULTING ENGINEERS
MILWAUKEE, WISCONSIN
414.351.6668
TMF
DATE: 05/15/02
SCALE: 1=500