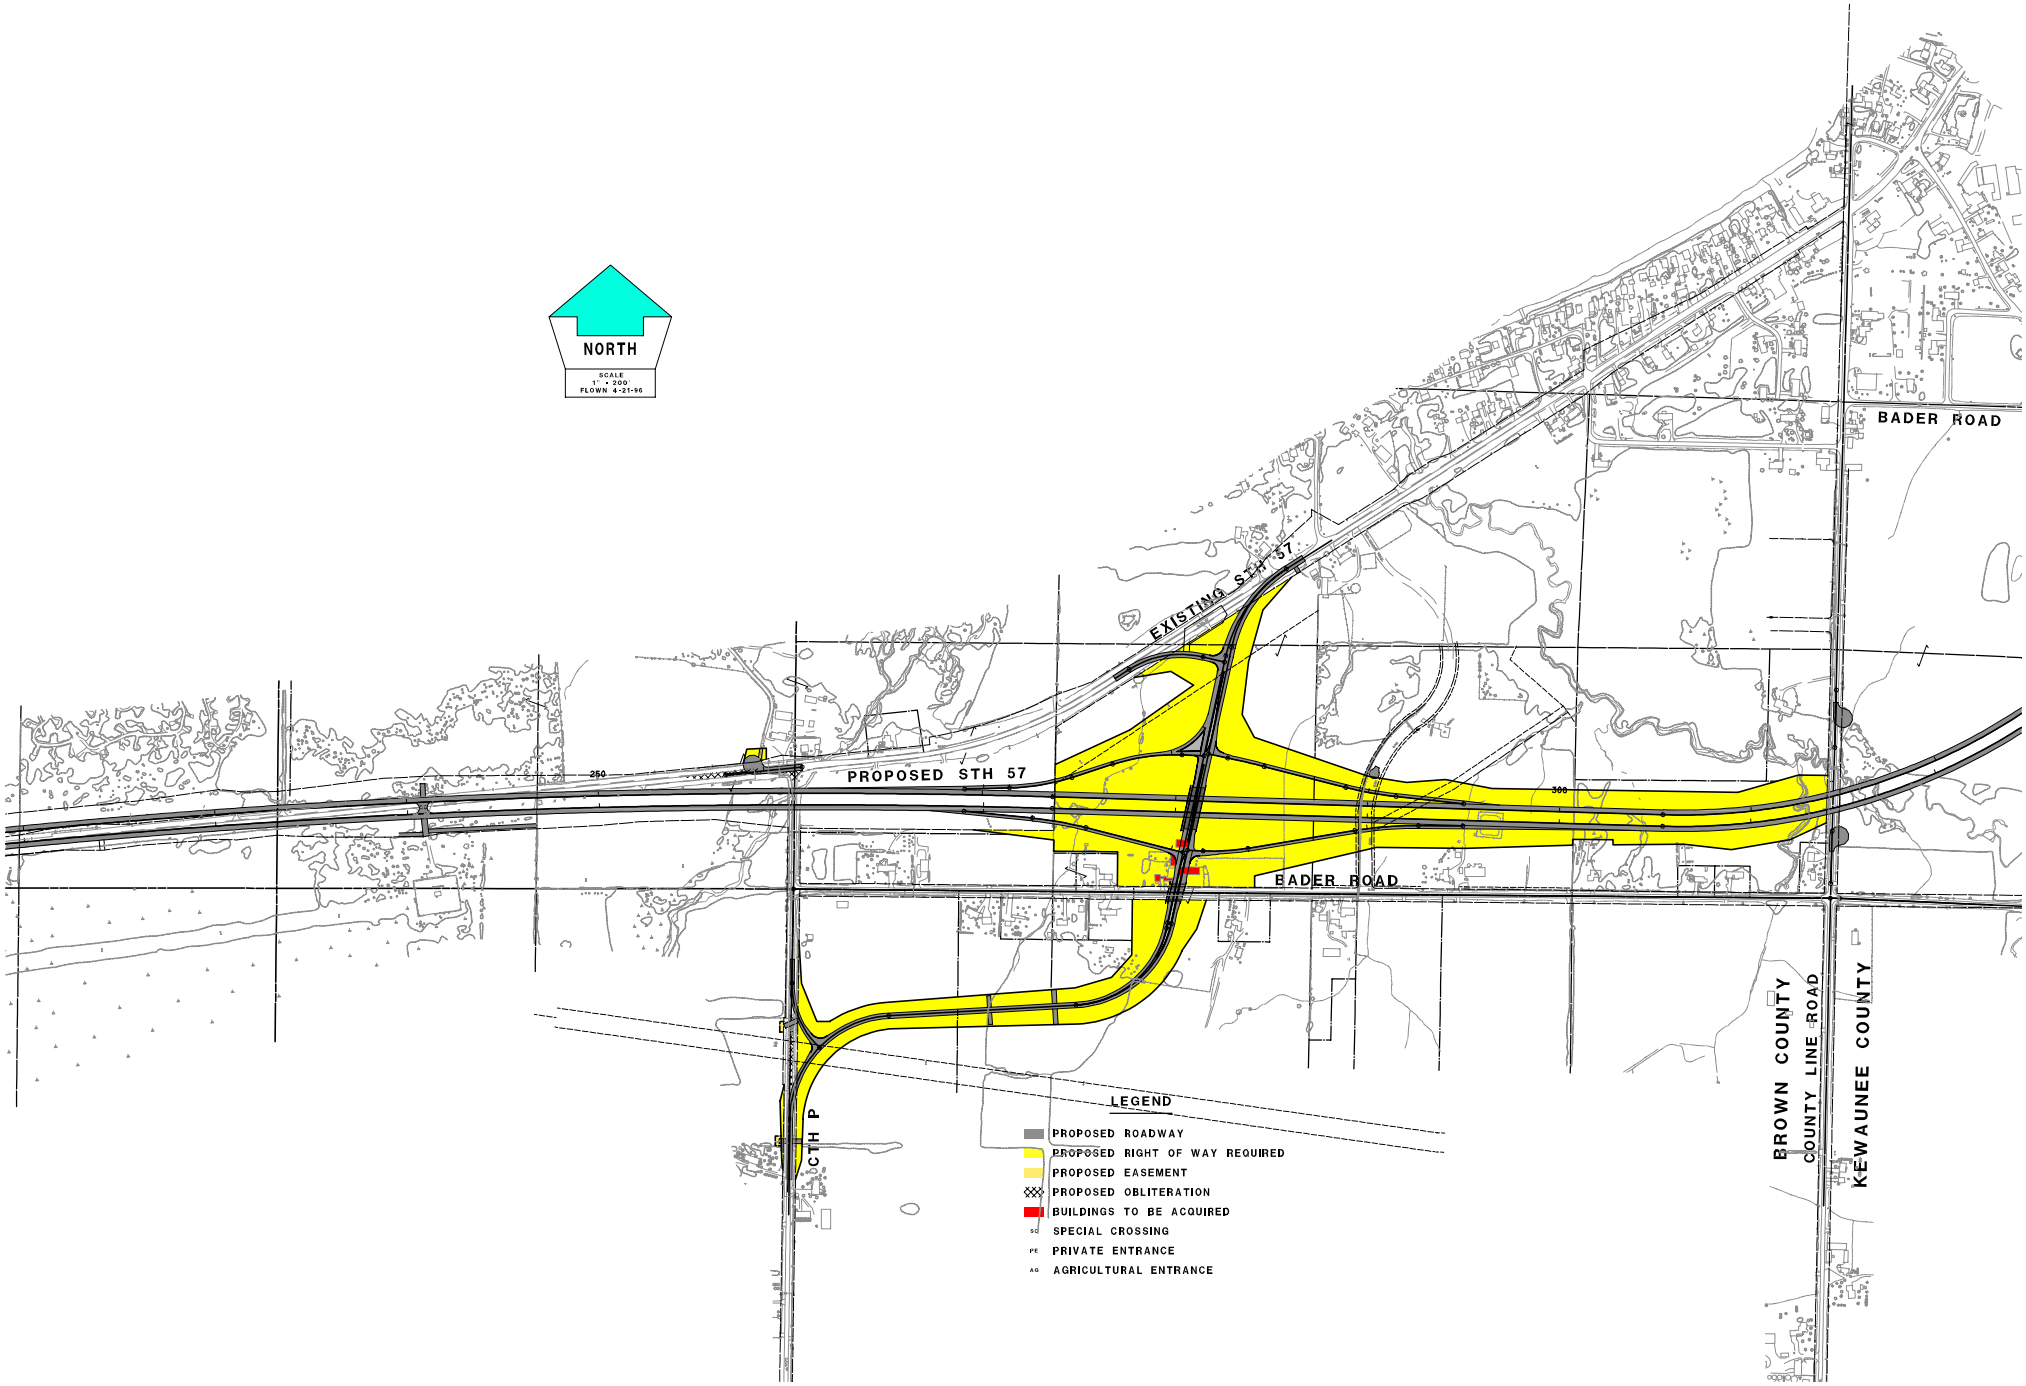
NORTH
SCALE
1" = 200'
FLOWN 4-21-96
BADER ROAD
EXISTING STH 57
PROPOSED STH 57
250
300
BADER ROAD
CTH P
BROWN COUNTY
COUNTY LINE ROAD
KEWAUNEE COUNTY
LEGEND
PROPOSED ROADWAY
PROPOSED RIGHT OF WAY REQUIRED
PROPOSED EASEMENT
PROPOSED OBLITERATION
BUILDINGS TO BE ACQUIRED
SC SPECIAL CROSSING
PE PRIVATE ENTRANCE
AG AGRICULTURAL ENTRANCE