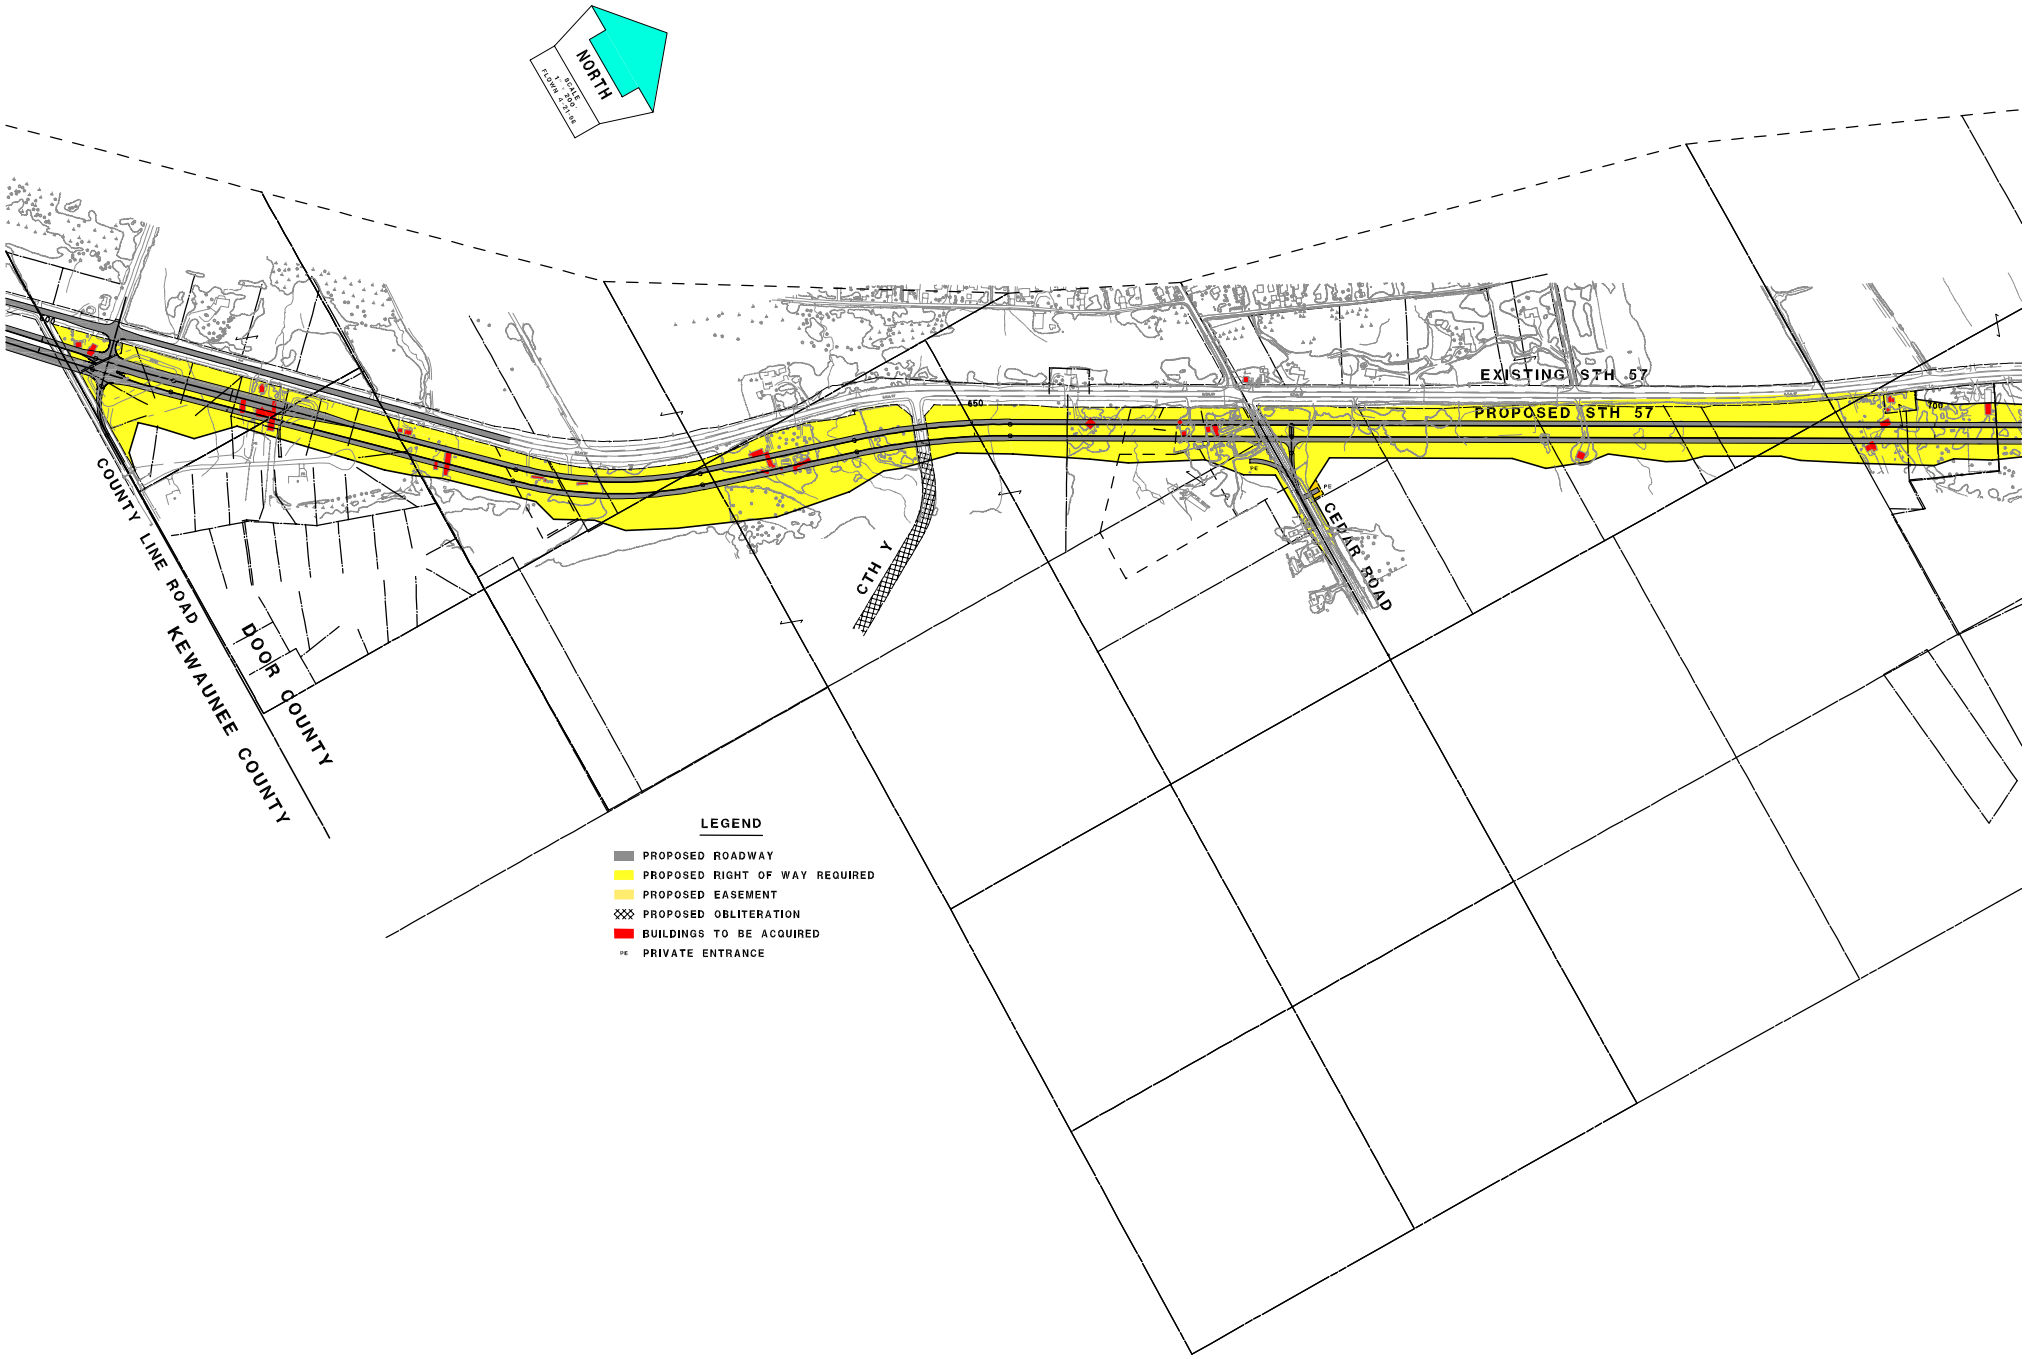
NORTH
SCALE
1" = 200'
FLOWN 4-21-96
EXISTING STH 57
PROPOSED STH 57
650
700
CTH Y
CEDAR ROAD
COUNTY LINE ROAD
KEWAUNEE COUNTY
DOOR COUNTY
LEGEND
PROPOSED ROADWAY
PROPOSED RIGHT OF WAY REQUIRED
PROPOSED EASEMENT
PROPOSED OBLITERATION
BUILDINGS TO BE ACQUIRED
PE PRIVATE ENTRANCE