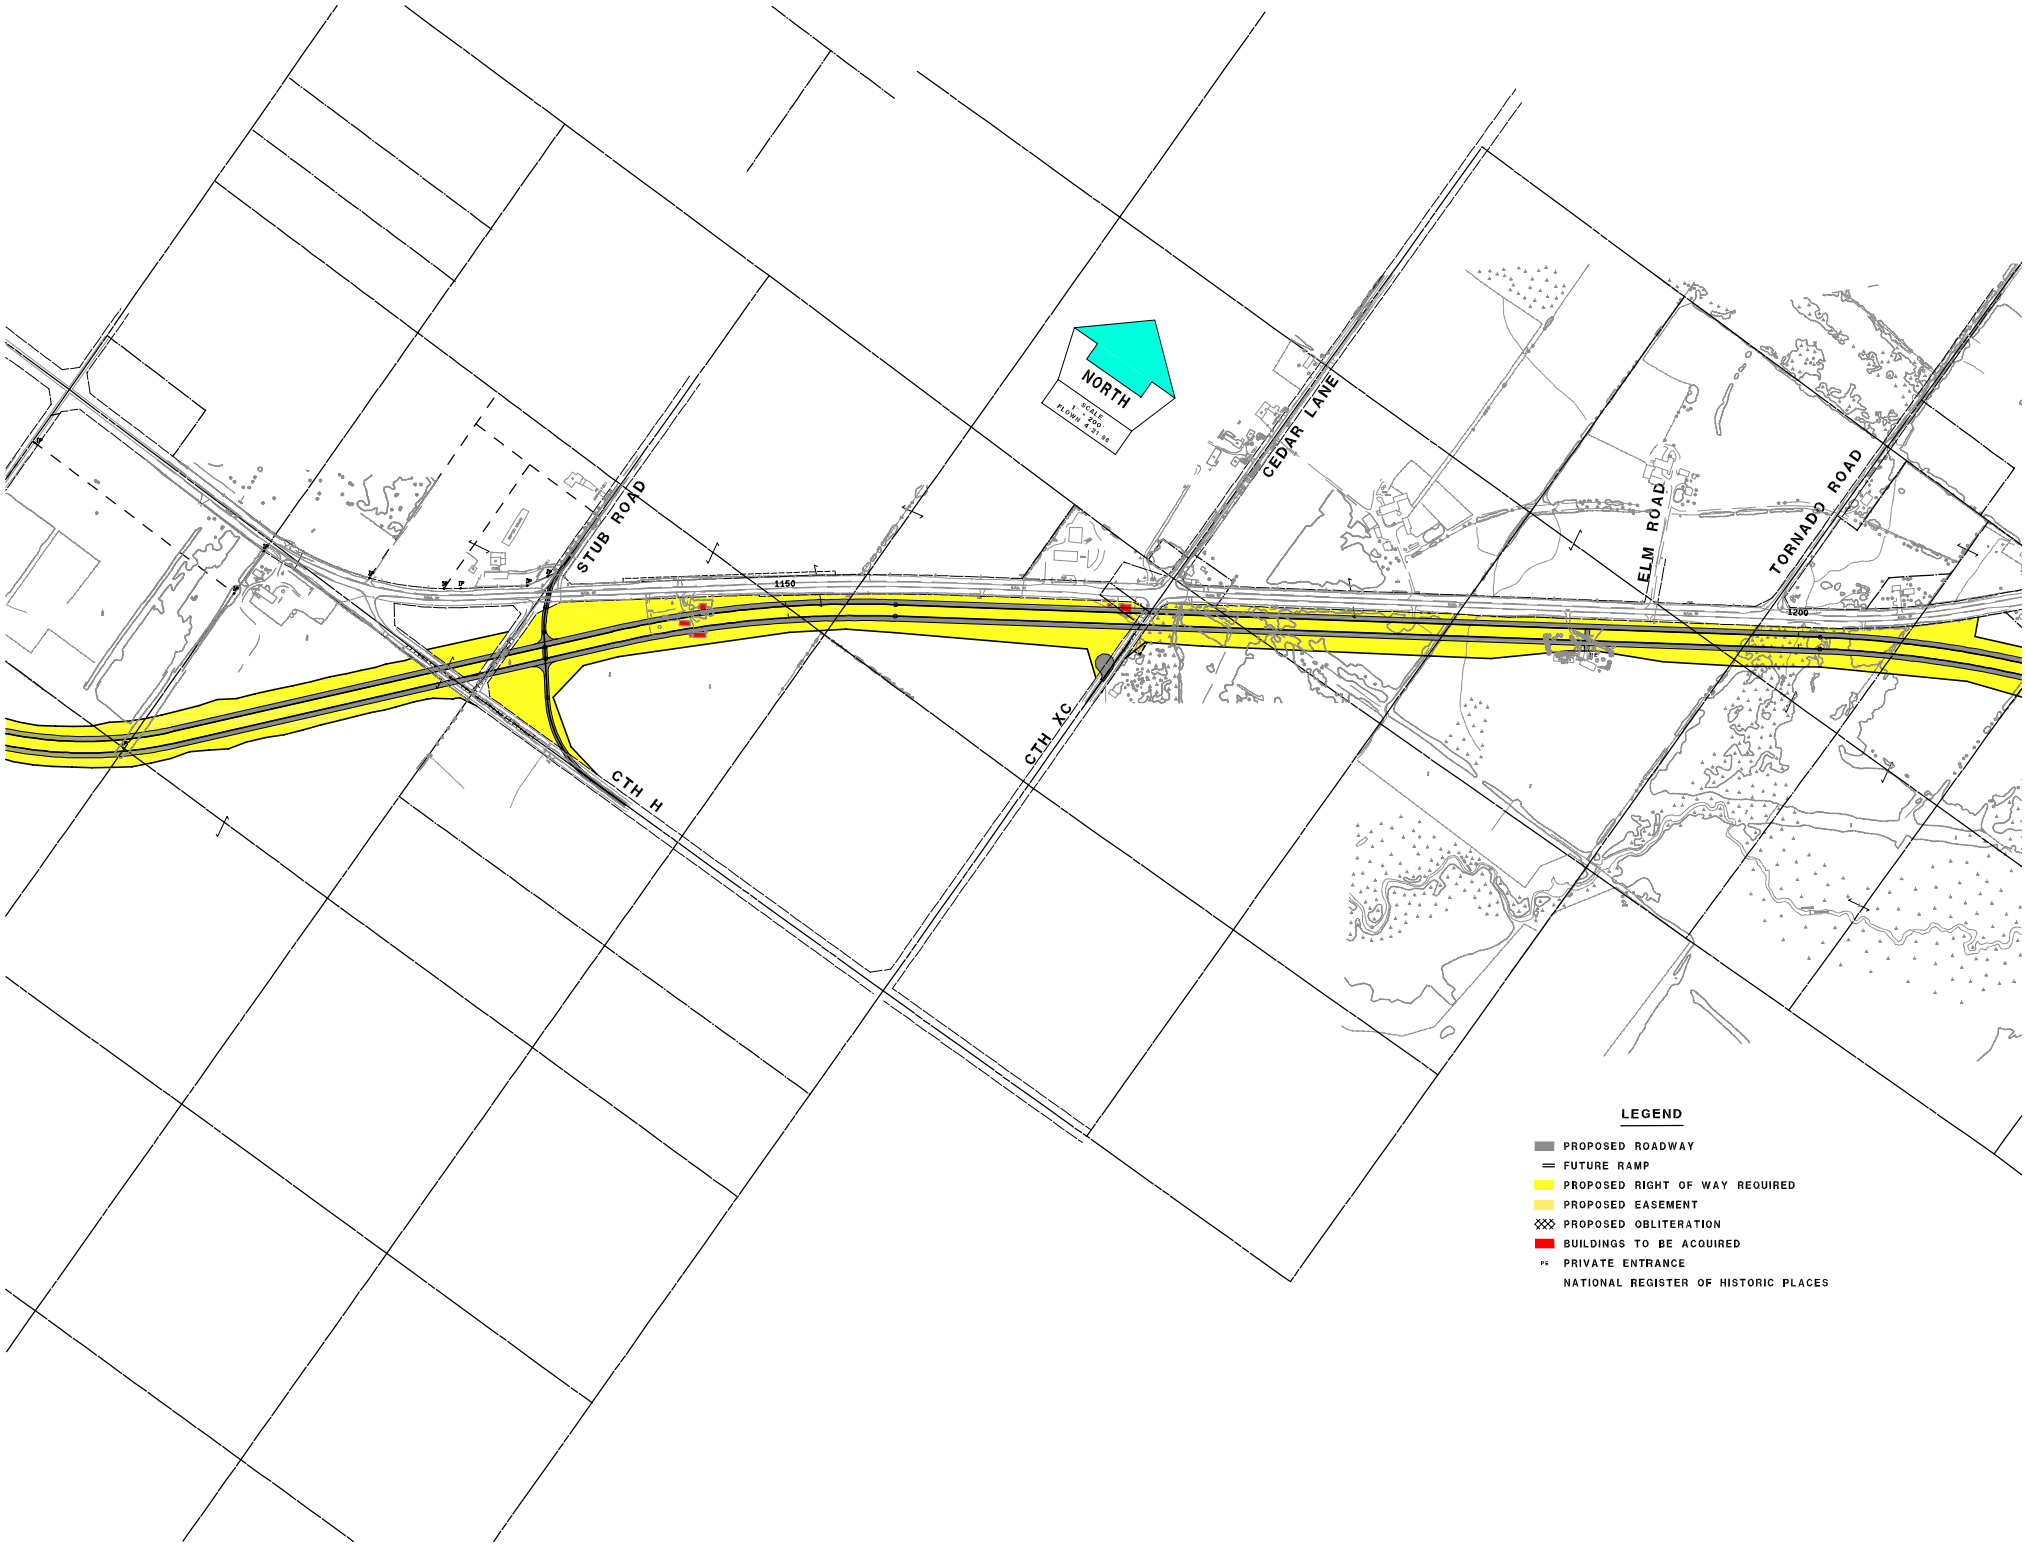
NORTH
SCALE
1" = 200'
FLOWN 4 21 96
STUB ROAD
CEDAR LANE
ELM ROAD
TORNADO ROAD
CTH H
CTH XC
1150
1200
LEGEND
PROPOSED ROADWAY
FUTURE RAMP
PROPOSED RIGHT OF WAY REQUIRED
PROPOSED EASEMENT
PROPOSED OBLITERATION
BUILDINGS TO BE ACQUIRED
PS PRIVATE ENTRANCE
NATIONAL REGISTER OF HISTORIC PLACES