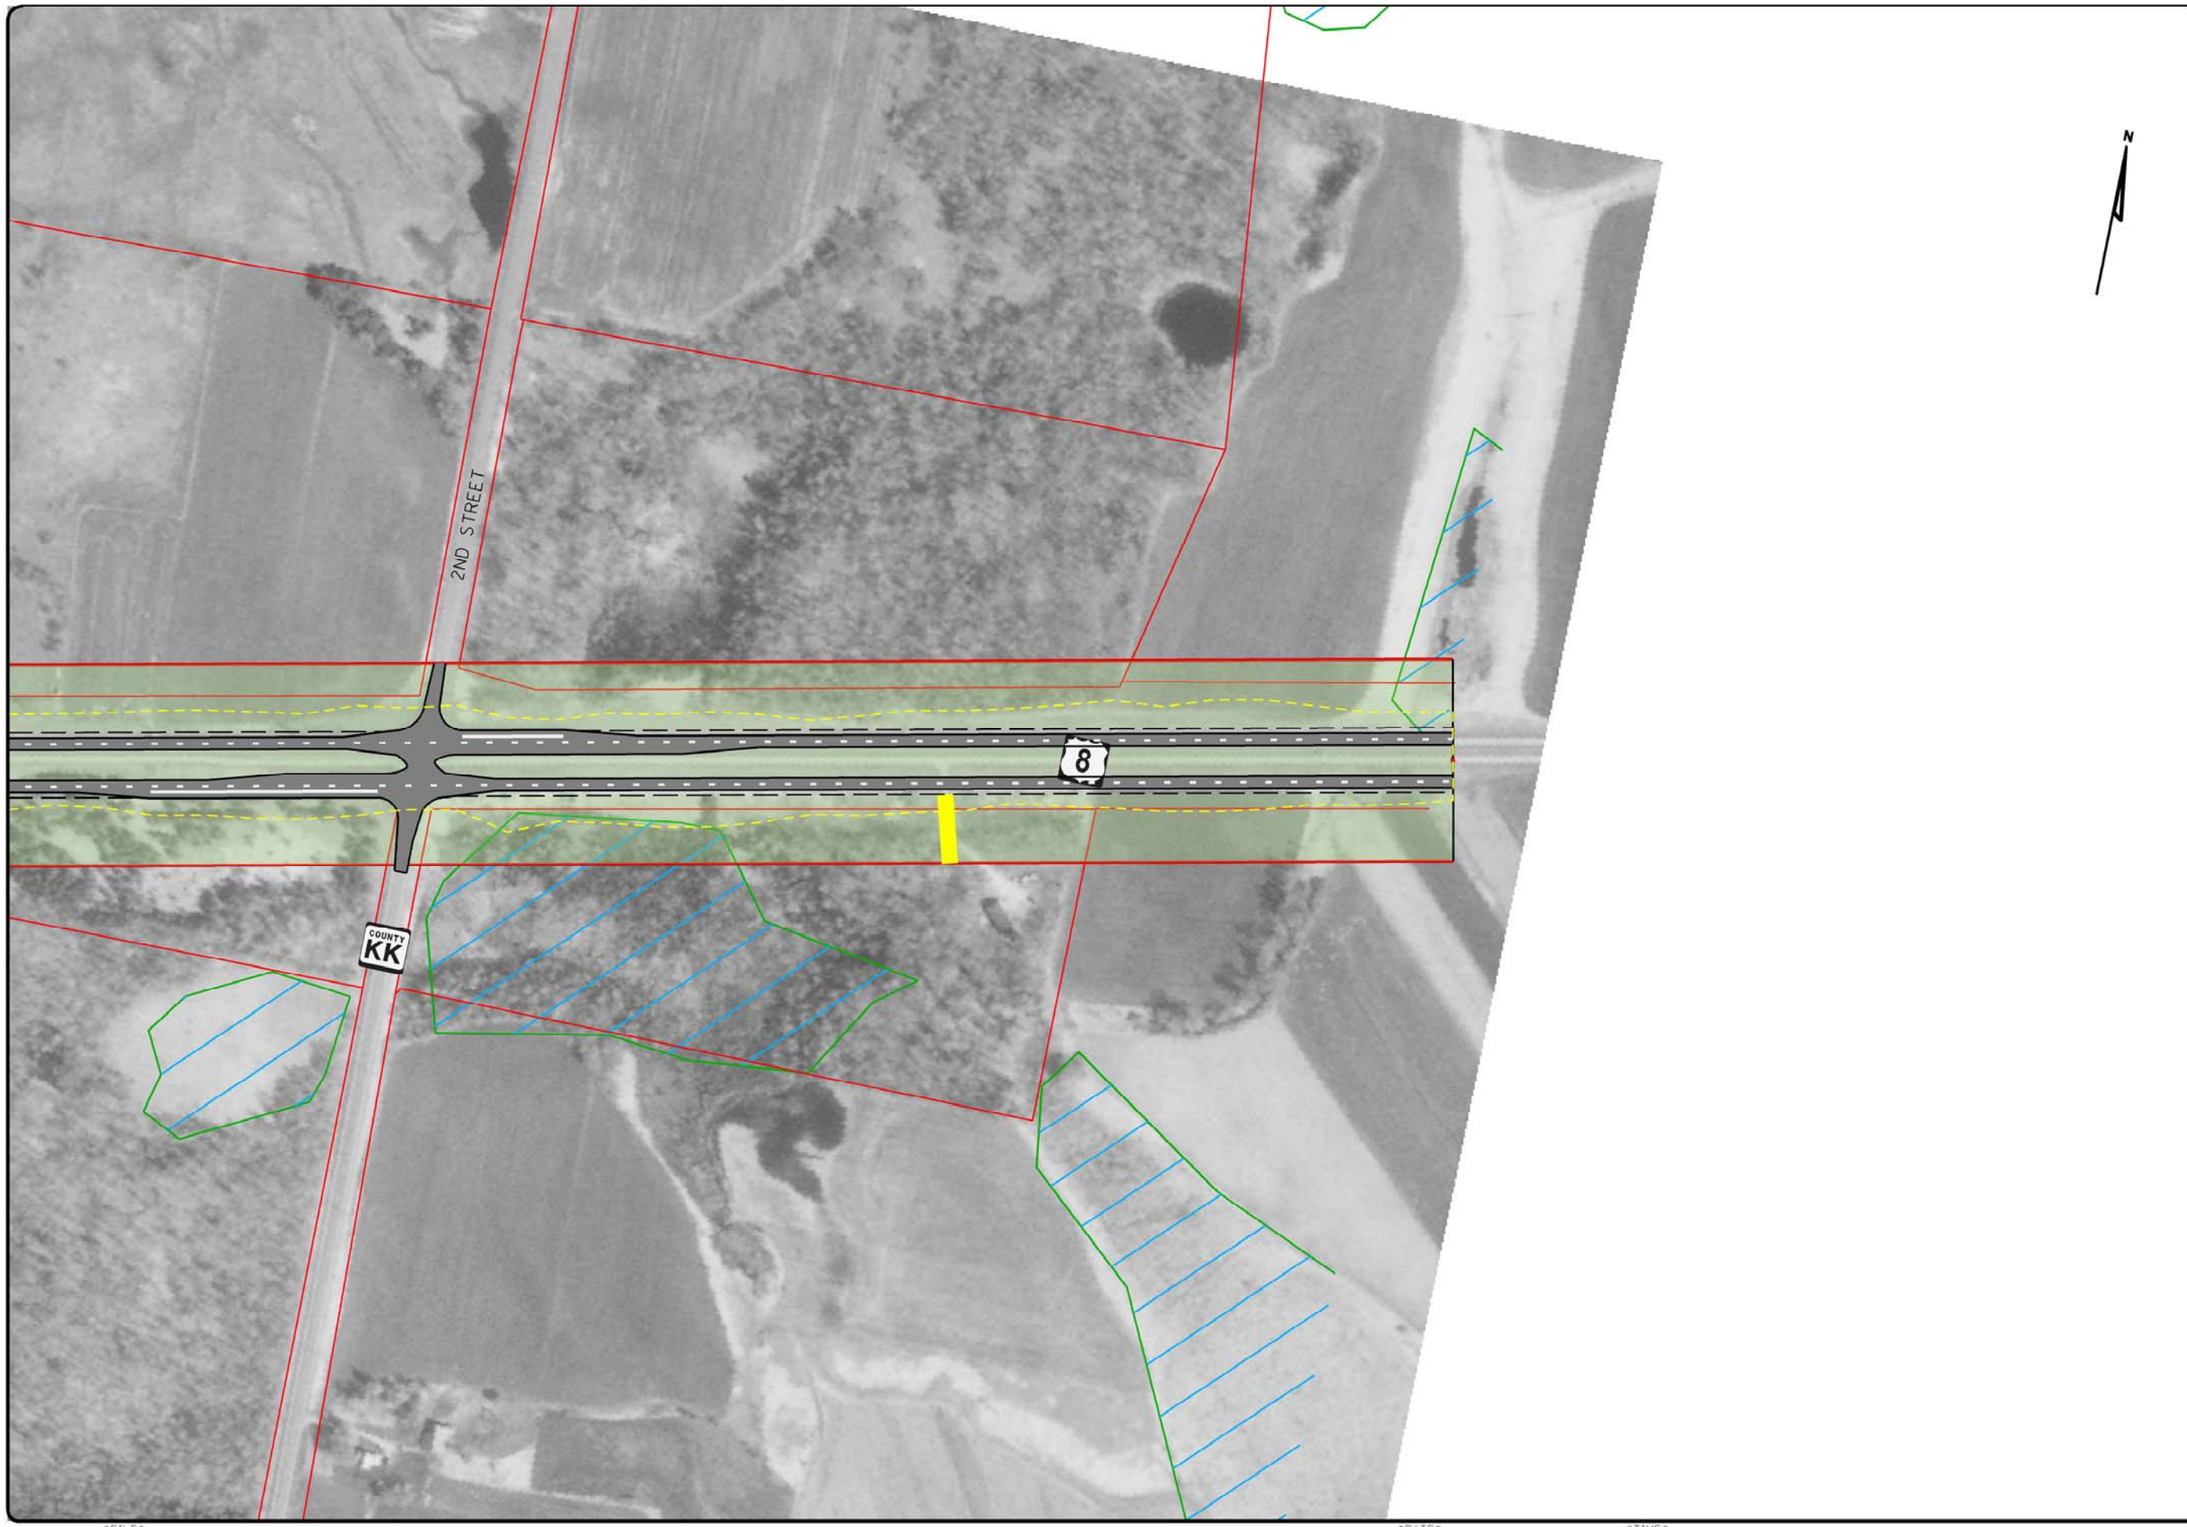

SEGMENT III OF III
TURTLE LAKE ALTERNATIVE 4
US 8
ENVIRONMENTAL IMPACT STATEMENT
PROJECT I.D. 1570-32-00
SCALE 1"=300'

8 EIS
WIS 35 N-US 53

APPENDIX B

$FILE$ $DATE$ $TIME$