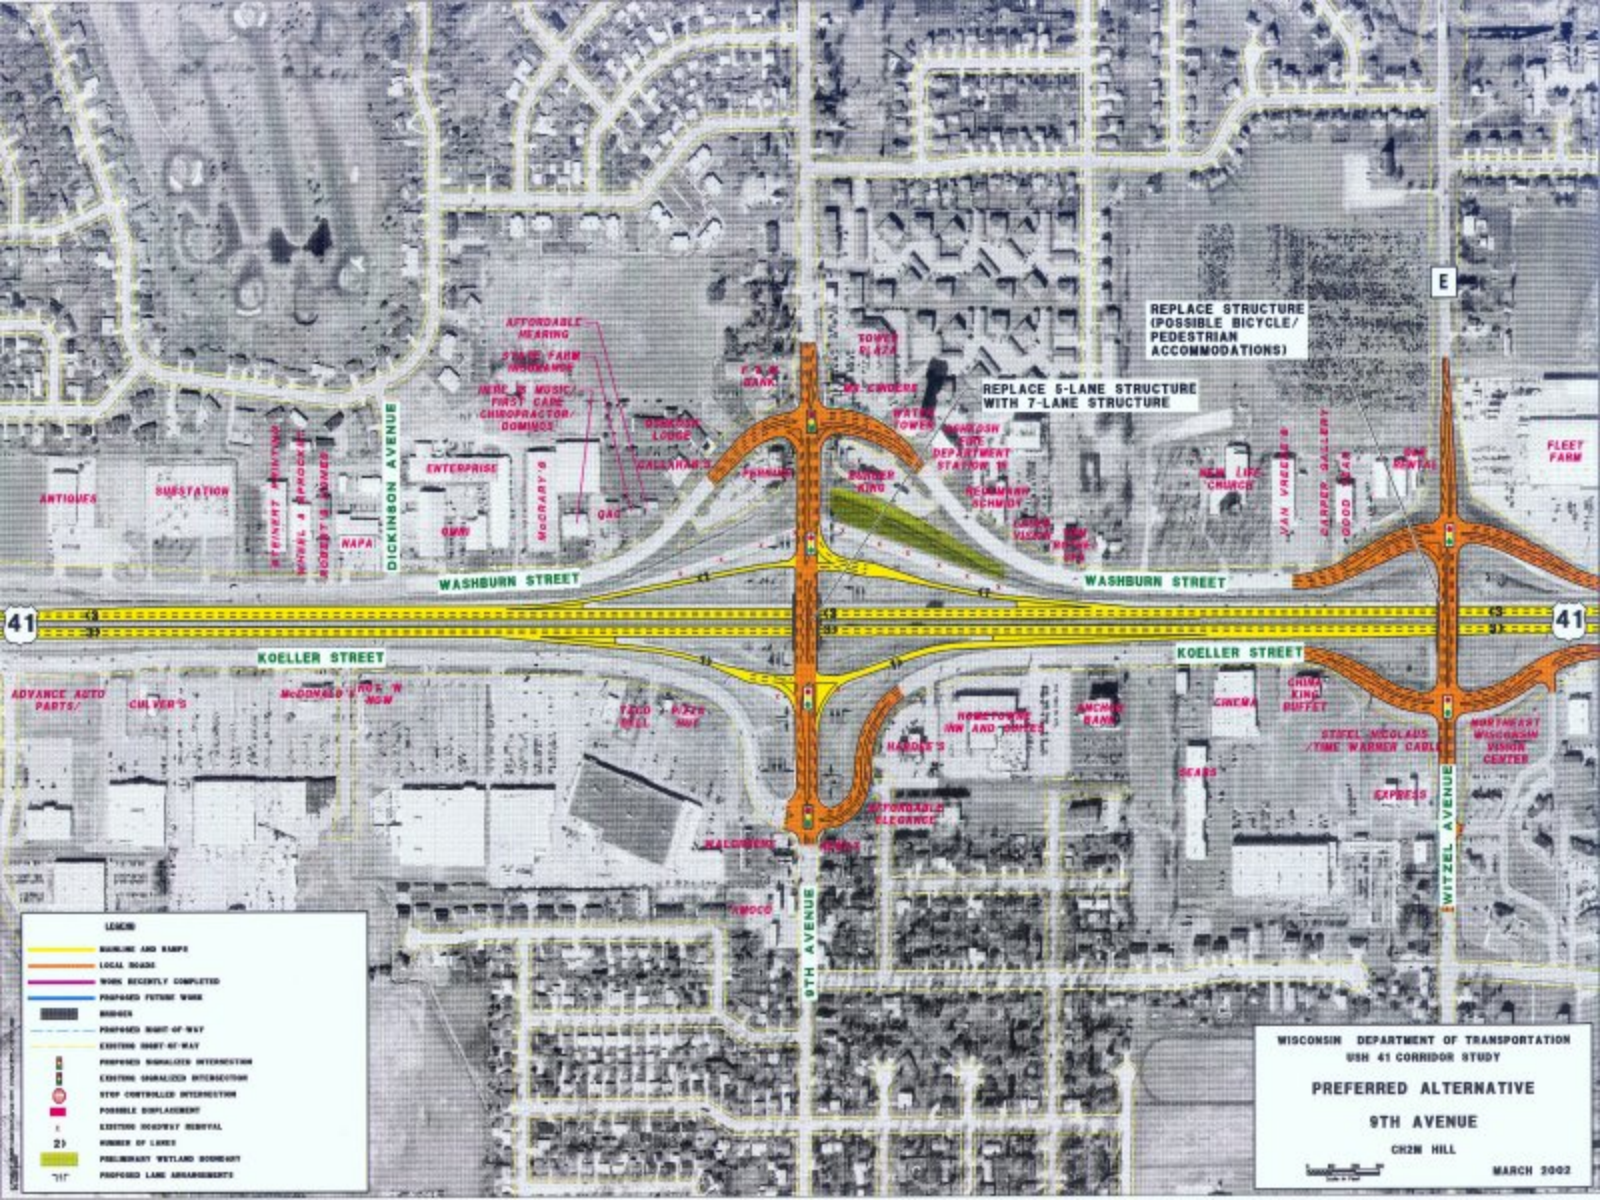

REPLACE STRUCTURE (POSSIBLE BICYCLE/ PEDESTRIAN ACCOMMODATIONS)
REPLACE 5-LANE STRUCTURE WITH 7-LANE STRUCTURE
E
41
WASHBURN STREET
KOELLER STREET
DICKINSON AVENUE
9TH AVENUE
WITZEL AVENUE
ANTIQUES
SUBSTATION
ENTERPRISE
NAPA
McCRARY'S
GAS
CALLAHAN'S
FERNUNT
BURGER KING
NEW LIFE CHURCH
VAN VREESE'S
CARPER GALLERY
GOOD YEAR
FLEET FARM
ADVANCE AUTO PARTS/
CULVER'S
McDONALD'S
HOW 'N NOW
TACO BELL
PIZZA HUE
HOMETOWN INN AND SUITES
HARDEE'S
CINEMA
CHINA KING BUFFET
STEEL NICOLAUS /TIME WARNER CABLE
NORTHEAST WISCONSIN VISION CENTER
SEARS
EXPRESS
AFFORDABLE ELEGANCE
WALGREENS
AMOCO
LEGEND
MAINLINE AND RAMPS
LOCAL ROADS
WORK RECENTLY COMPLETED
PROPOSED FUTURE WORK
BRIDGES
PROPOSED RIGHT-OF-WAY
EXISTING RIGHT-OF-WAY
PROPOSED SIGNALIZED INTERSECTION
EXISTING SIGNALIZED INTERSECTION
STOP CONTROLLED INTERSECTION
POSSIBLE DISPLACEMENT
EXISTING ROADWAY REMOVAL
NUMBER OF LANES
PRELIMINARY WETLAND BOUNDARY
PROPOSED LANE ARRANGEMENTS
WISCONSIN DEPARTMENT OF TRANSPORTATION
USH 41 CORRIDOR STUDY
PREFERRED ALTERNATIVE
9TH AVENUE
CH2M HILL
MARCH 2002