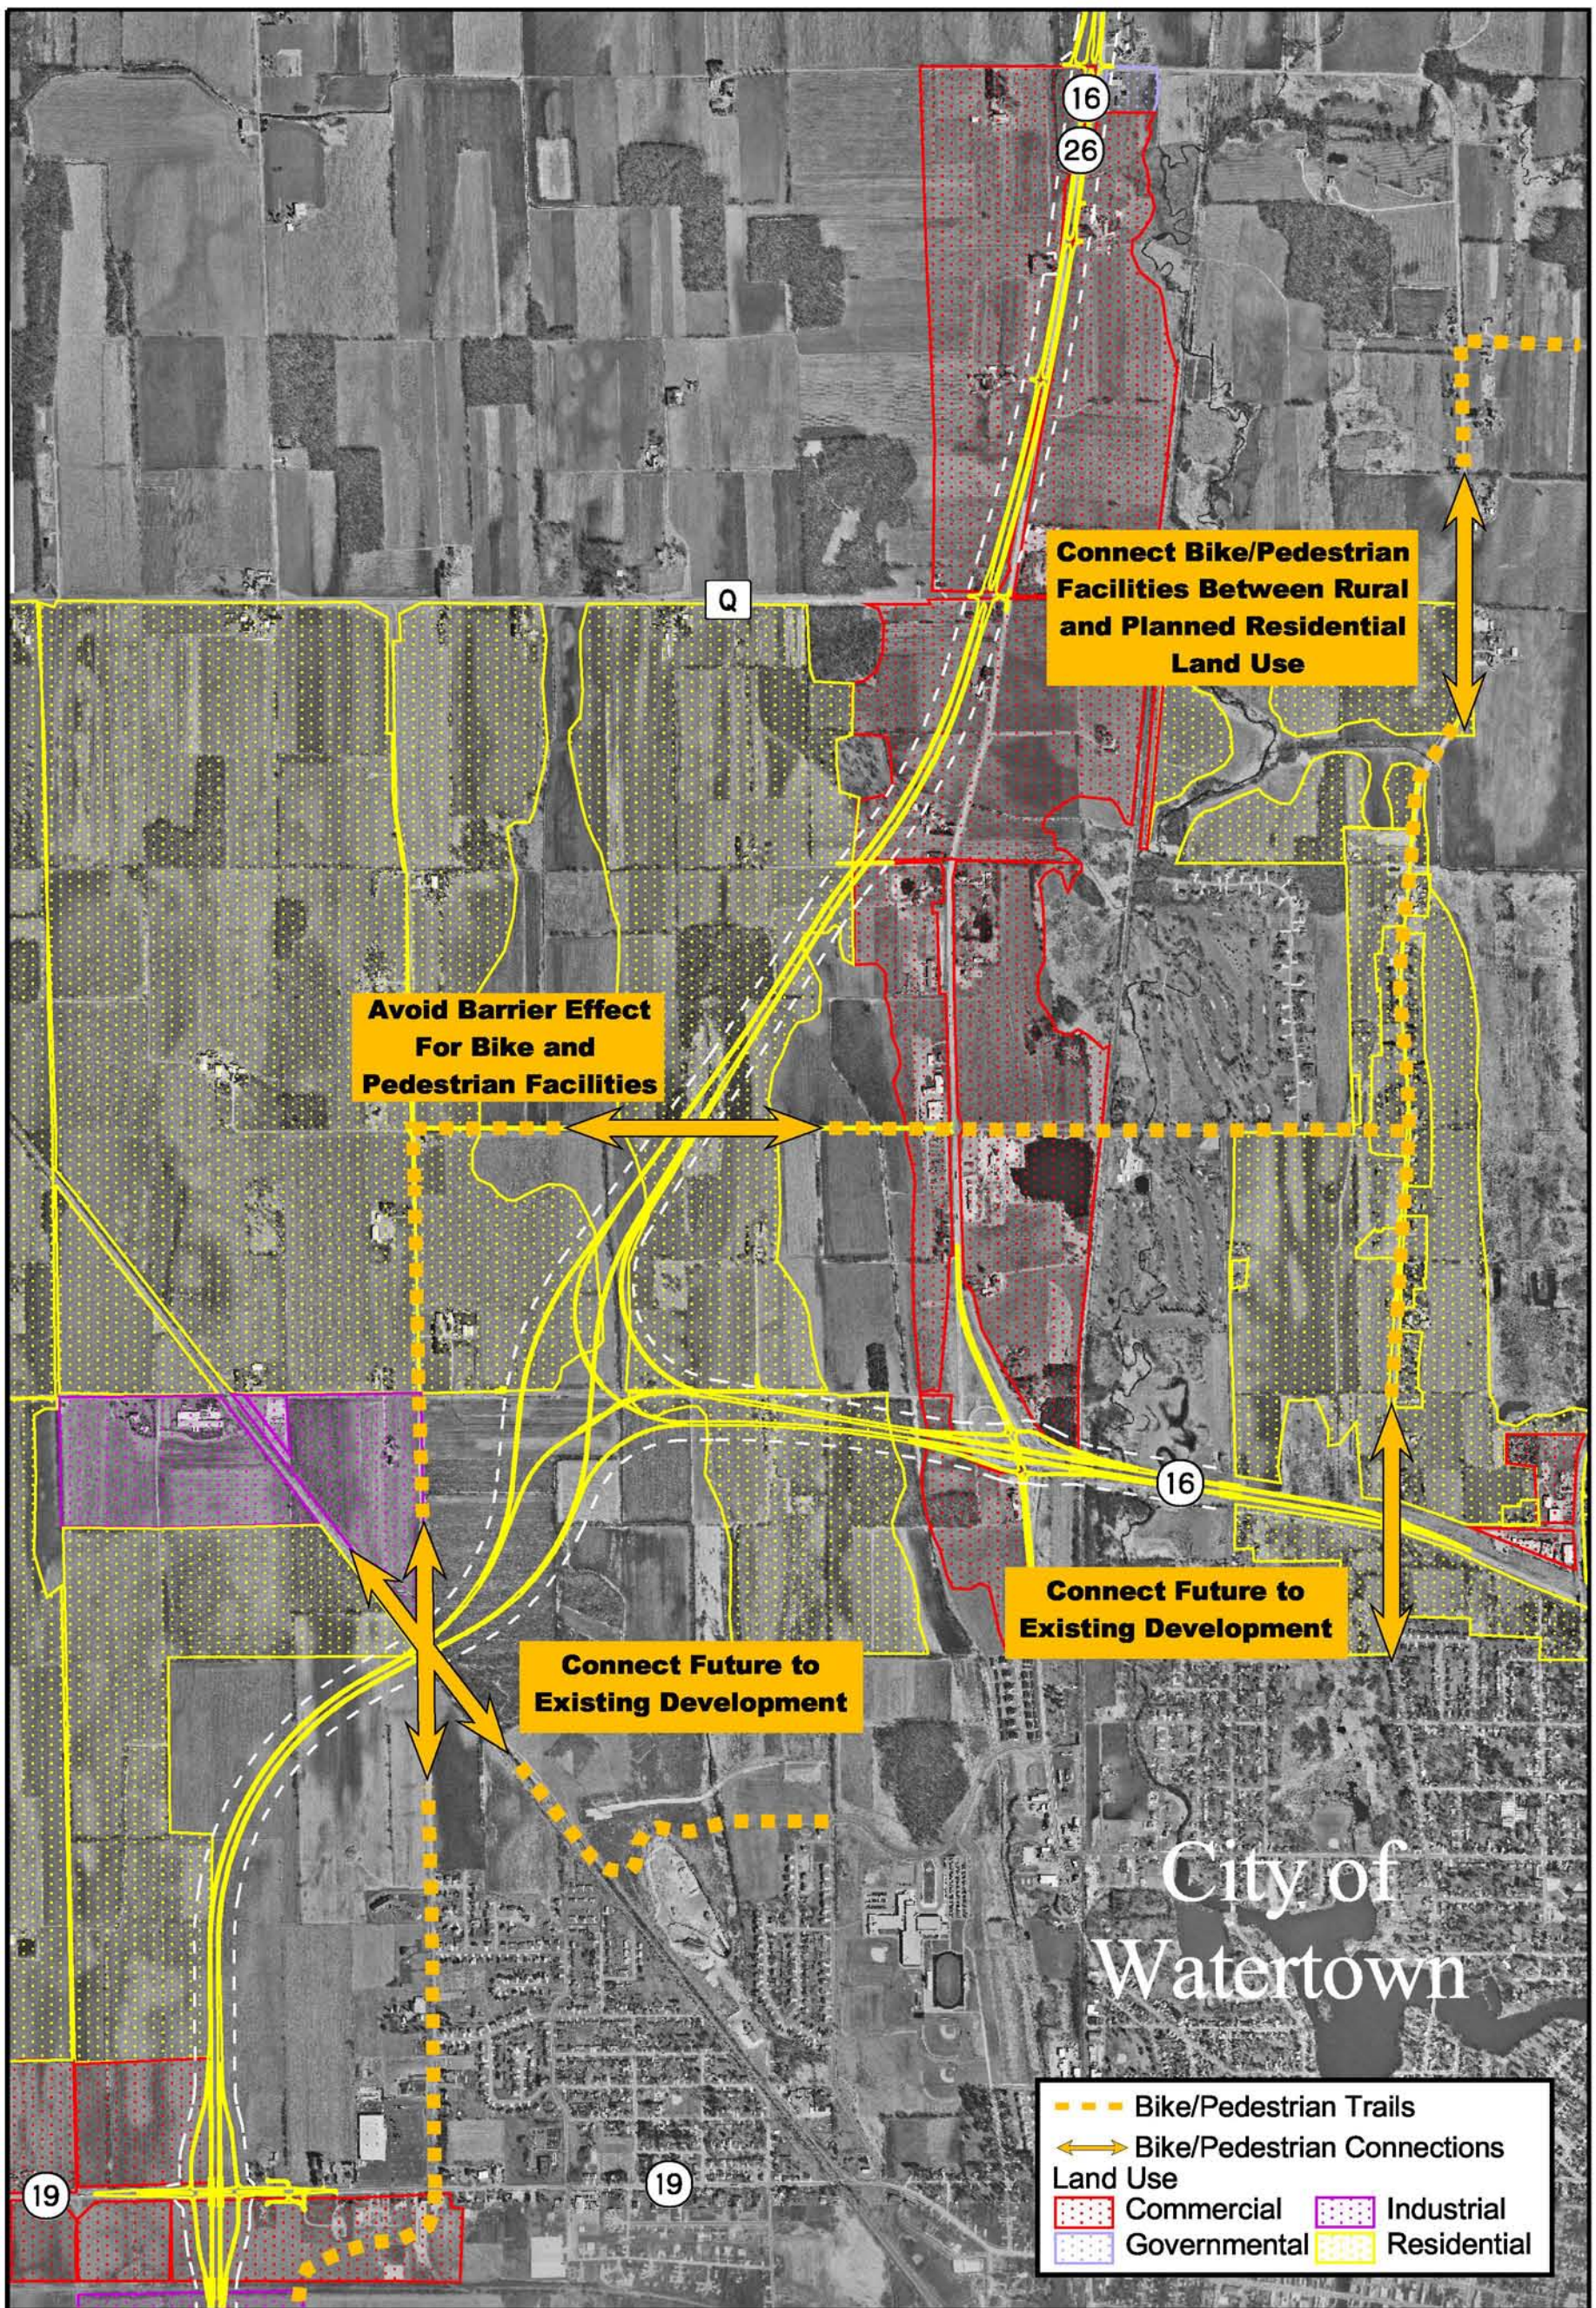


SEH

1000 0 1000 Feet

BIKE AND PEDESTRIAN CONNECTIONS

EXHIBIT 17

1 of 1