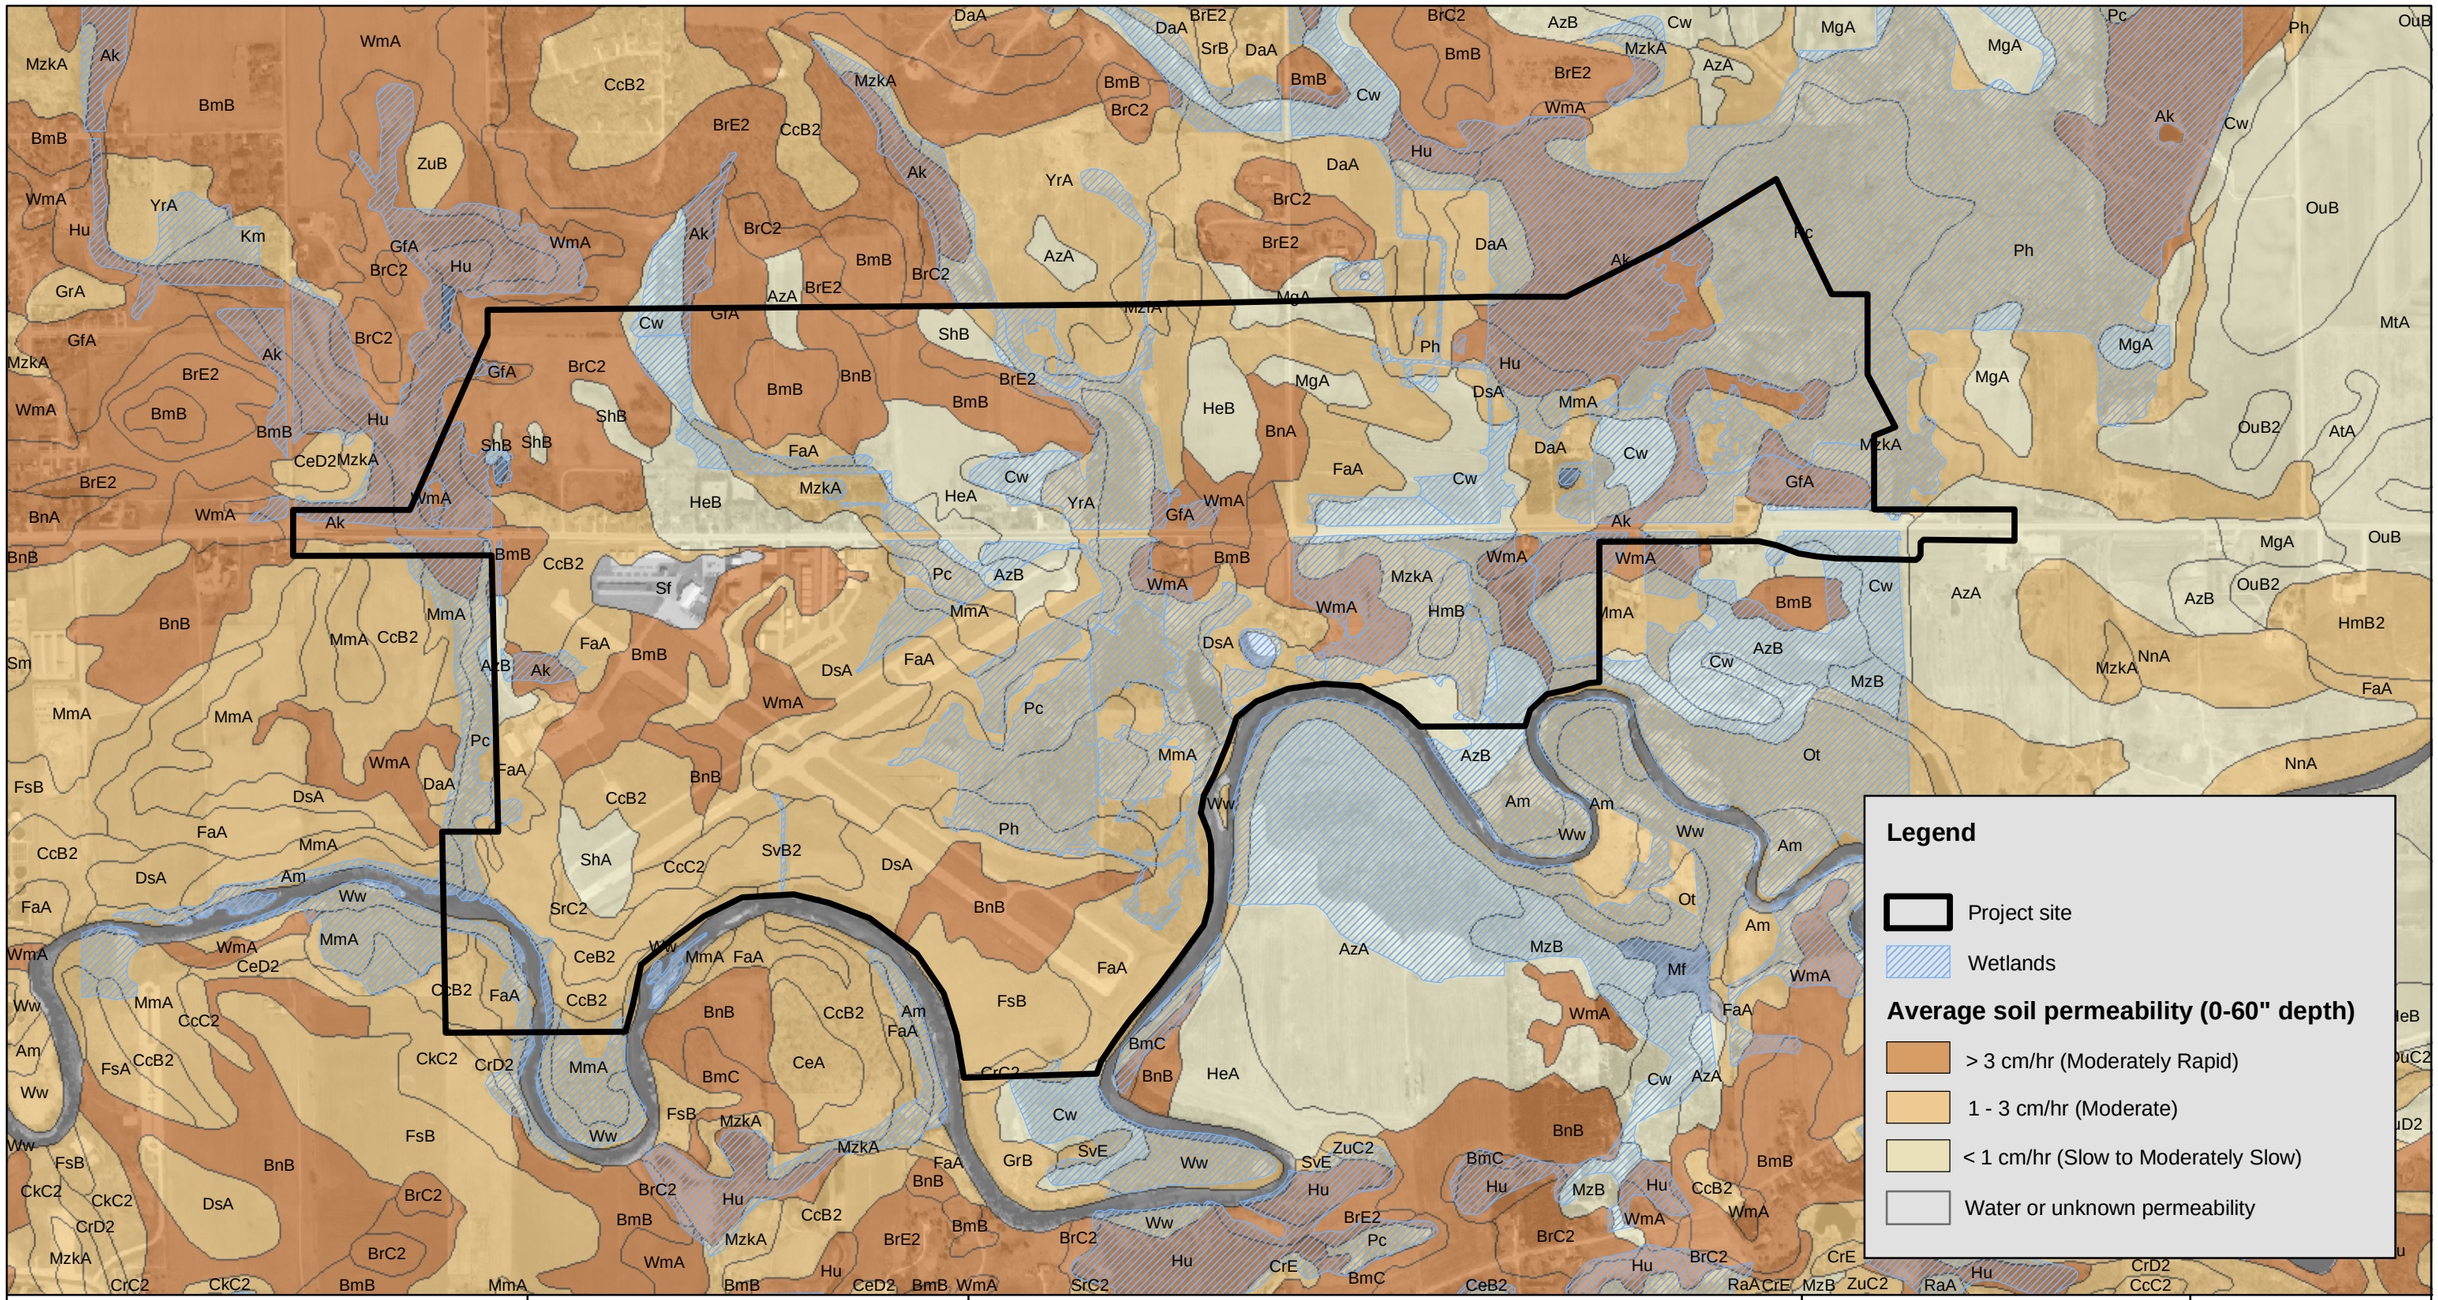

Sources: 2000 SEWRPC Digital Orthophoto; 2001 SEWRPC/NRCS Soils

SCALE

0 500 1,000 2,000 Feet

1 inch equals 1,000 feet

FIGURE 6.

PROPOSED STH 33/WEST BEND AIRPORT EXPANSION
LIMITING PERMEABILITY AREAS

PROJECT NUMBER:	2003 0036
DATE:	2/11/2004
PROJECT MGR:	ECP
DRAWN BY:	TQ
REVISED:	

GRAEF ANHALT SCHLOEMER and Associates Inc.

FILE: \\CS1\MilProj\Jobs2003\20030036\GIS\Maps\figure6_tabloid.mxd