CONCEPTUAL LAYOUT FOR I-94

Safety and Design Improvements with Added Capacity

I-43/94/894

MILWAUKEE COUNTY

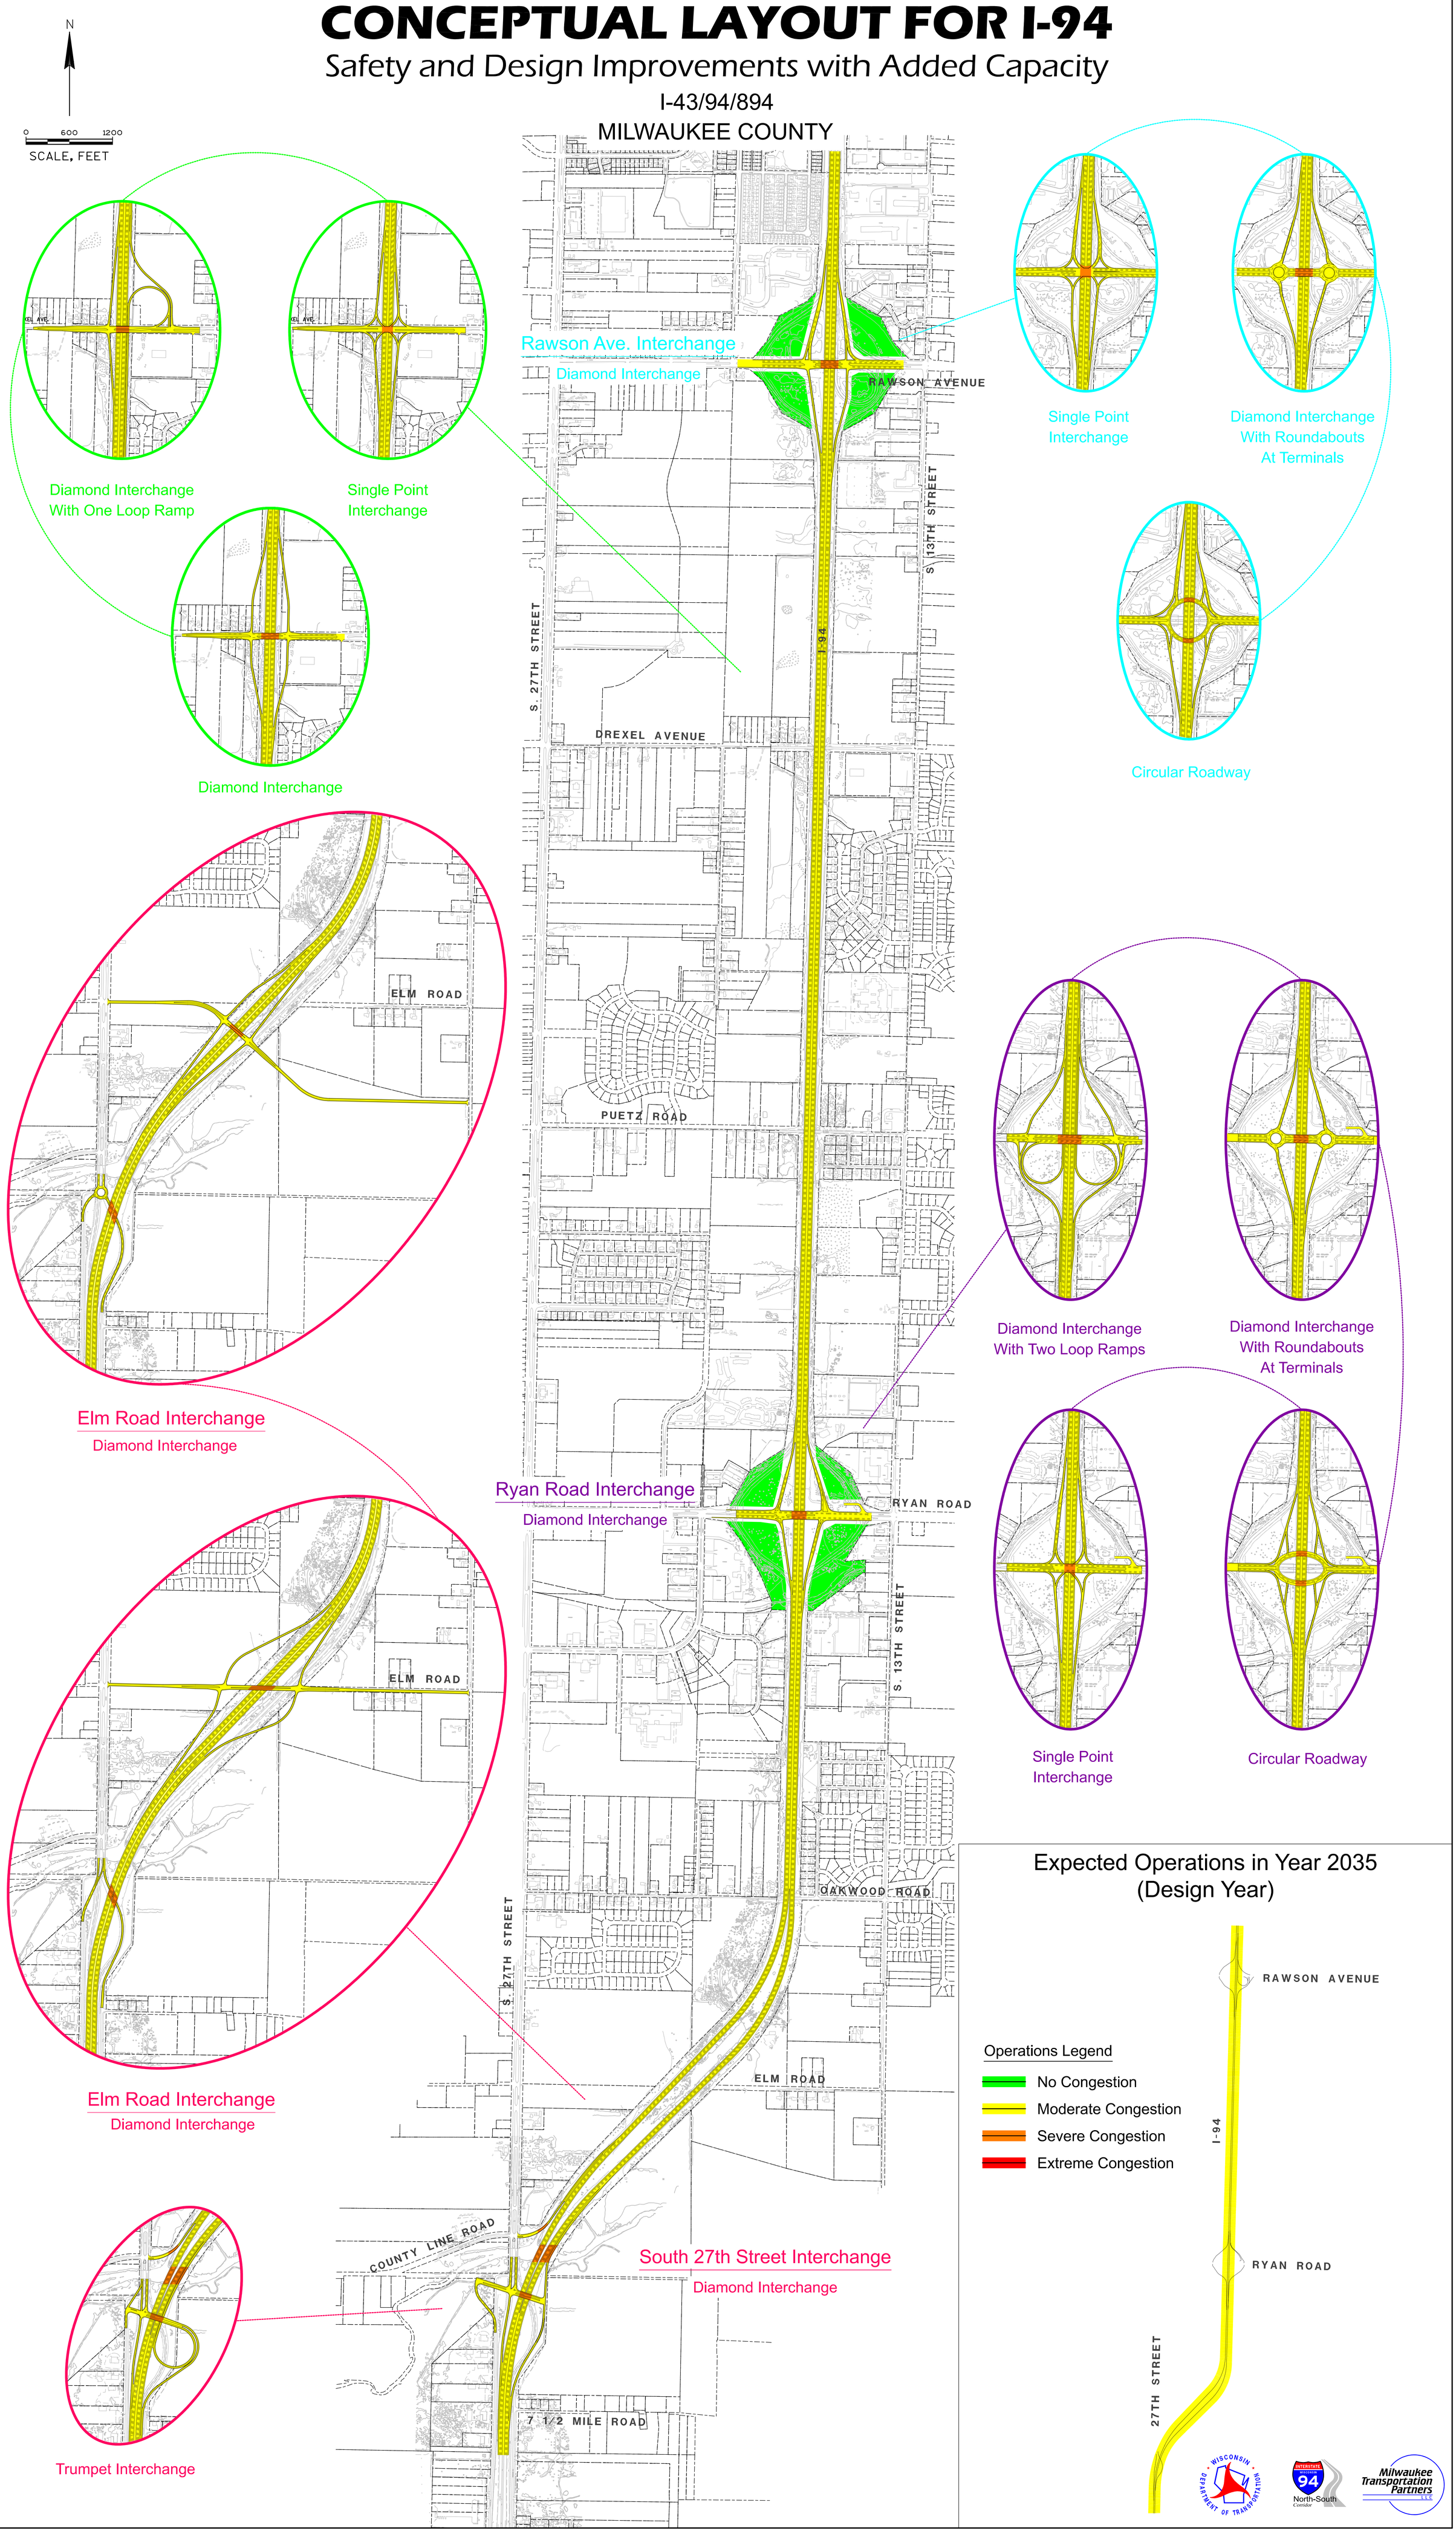

PLOT BY : MSCCEJ
PEN TABLE : \\wke31fp1\w3etp\oaddLibrary\plot\pentables\custom\PIW.pen
PLOT DATE : 23-MAY-2006 13:59
FILE NAME : S:\prelimPNwork\03.PublicInvolvement\04b.PIM1\PIM1_SafteyAndDesignWithCapacity_South.dgn