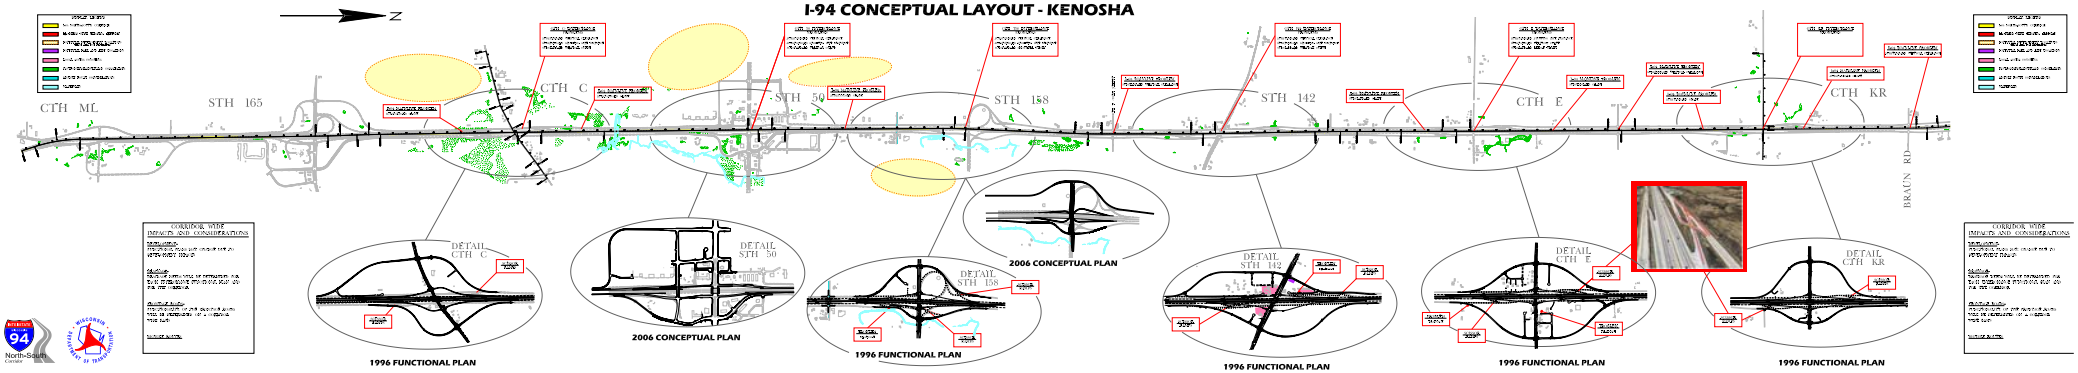I-94 CONCEPTUAL LAYOUT - KENOSHA