# CONCEPTUAL LAYOUT FOR MITCHELL INTERCHANGE

## Safety and Design Improvements with Added Capacity

I-43/94/894

MILWAUKEE COUNTY

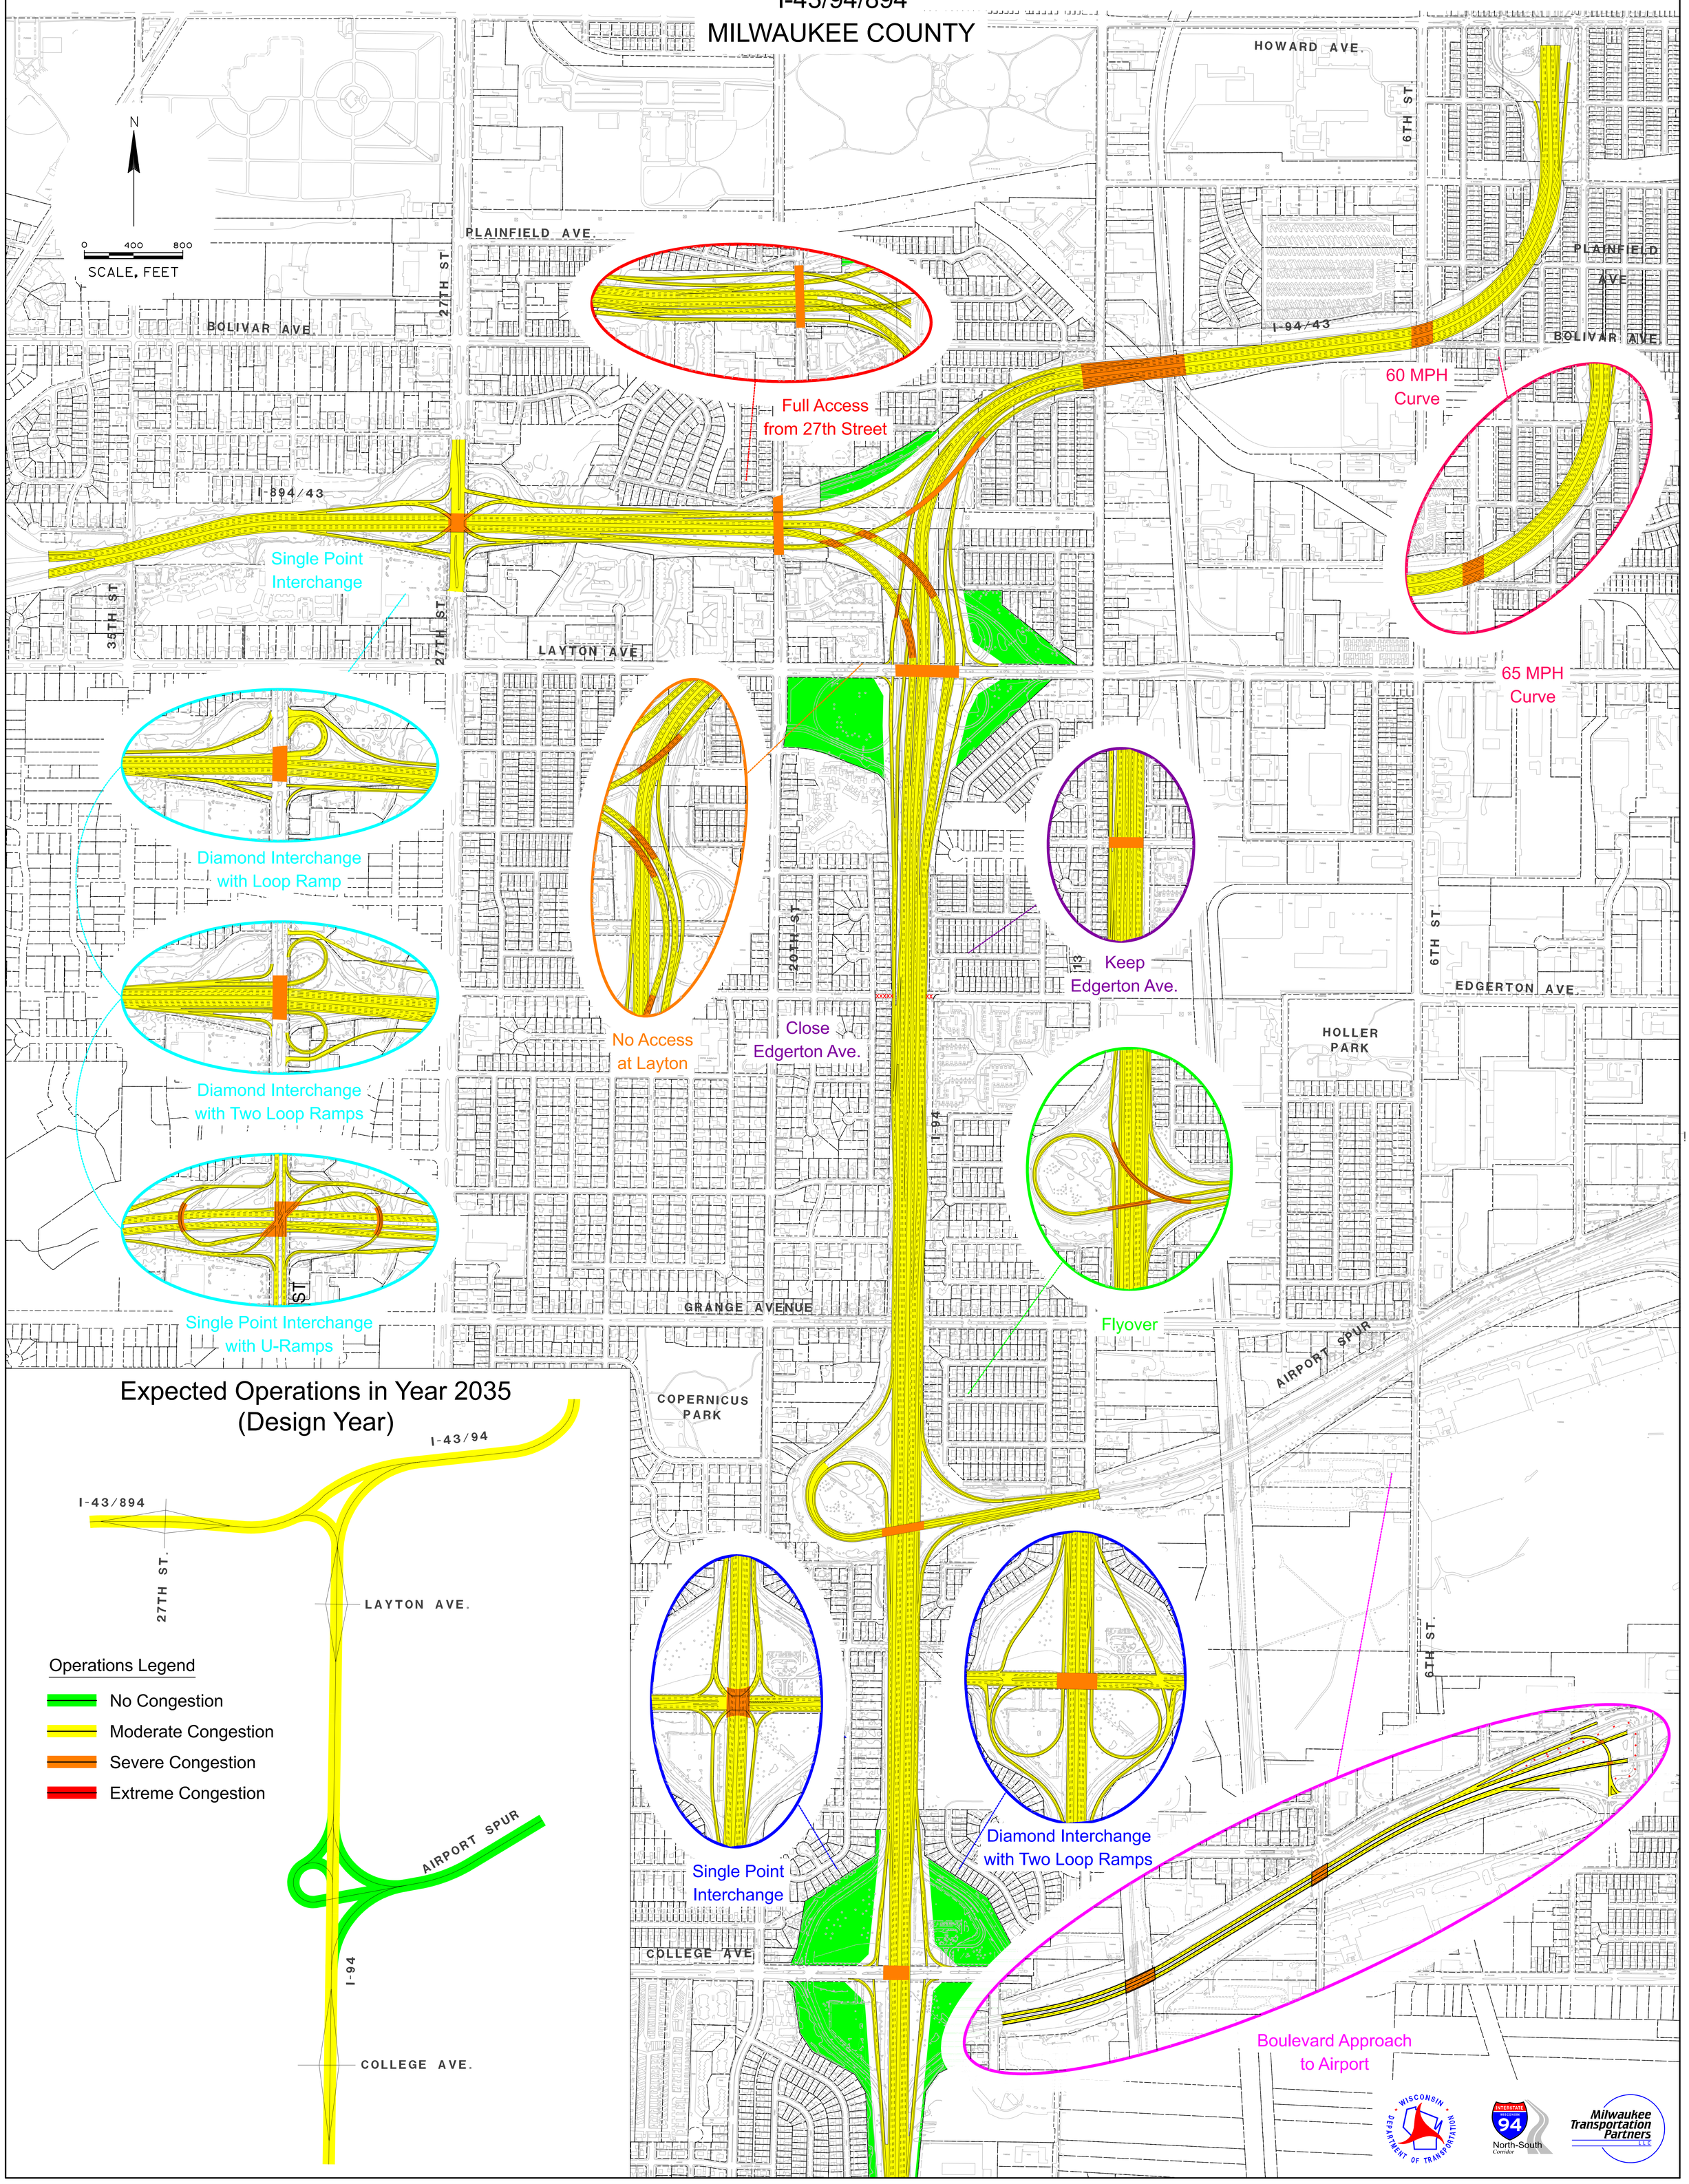


PLOT BY : MSCOEJ
PEN TABLE : \\wa41fp1\w3mtp\caddLibrary\plot\pentables\custom\PIM.pen
PLOT DATE : 18-MAY-2006 15:55
FILE NAME : S:\prelimPWork\03.PublicInvolvement\04b.PIM1\PIM1_SafteyAndDesignWithCapacity_Mitchell.dgn