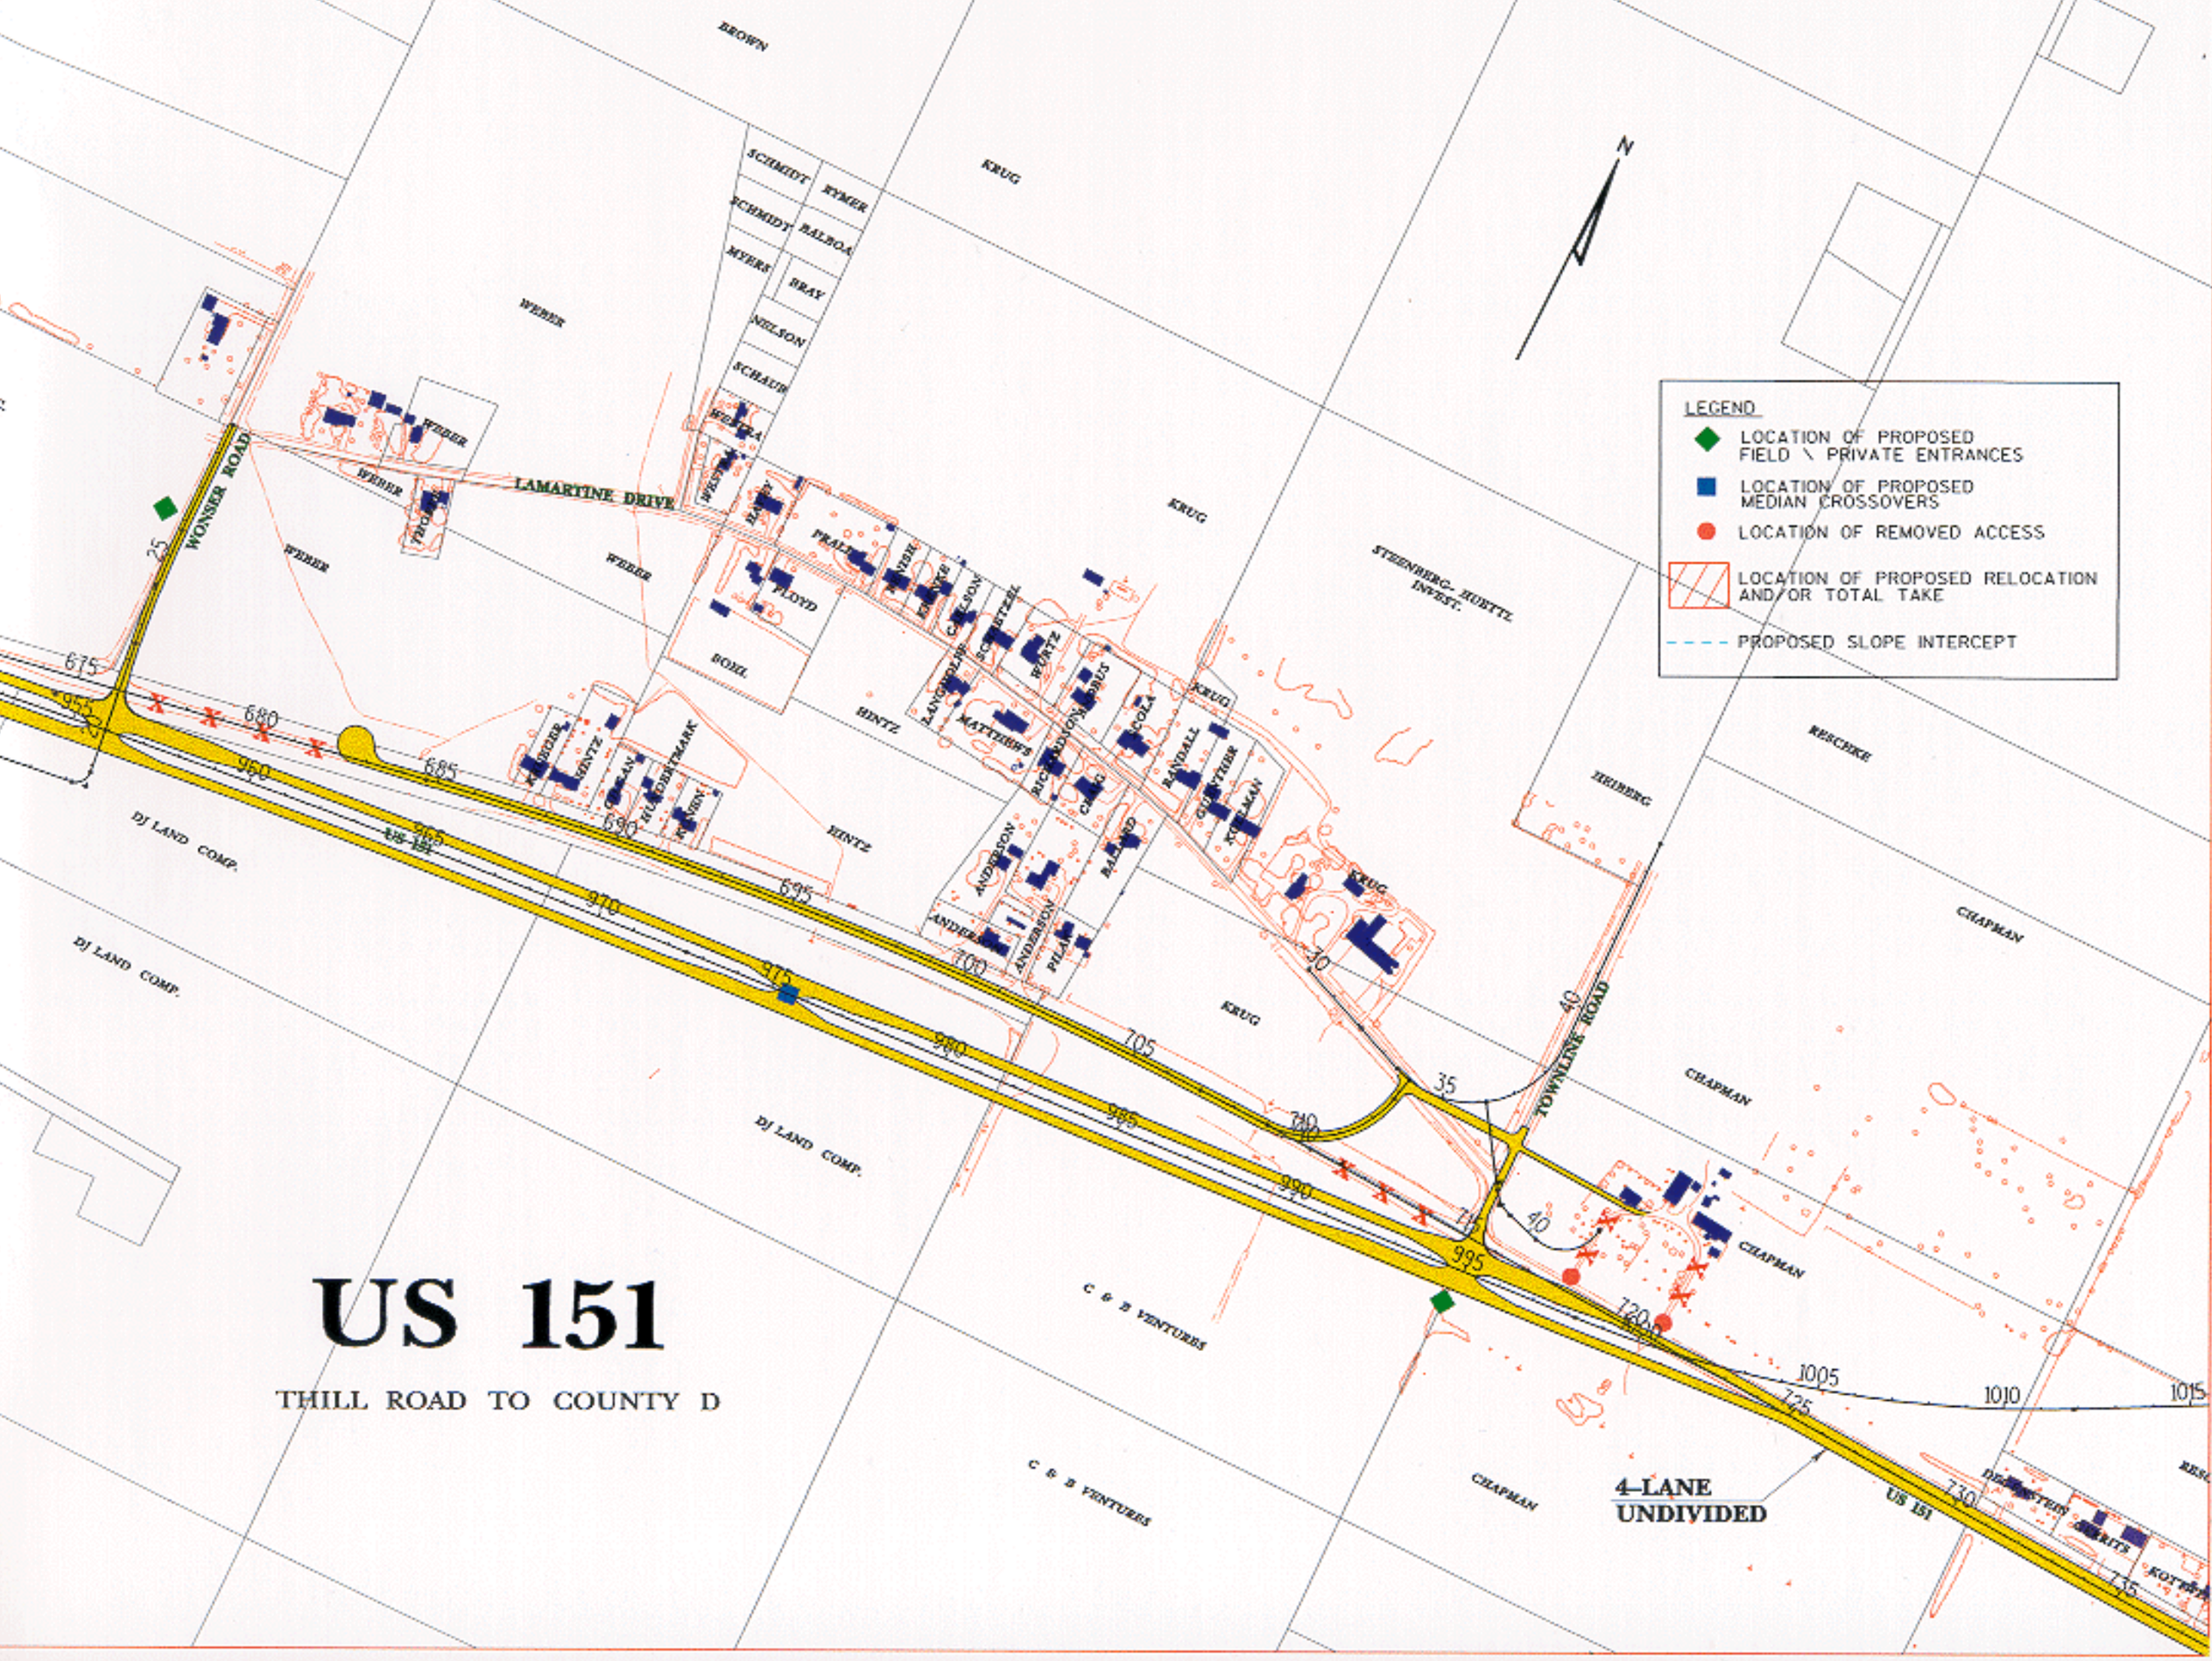
LEGEND
LOCATION OF PROPOSED FIELD \ PRIVATE ENTRANCES
LOCATION OF PROPOSED MEDIAN CROSSOVERS
LOCATION OF REMOVED ACCESS
LOCATION OF PROPOSED RELOCATION AND/OR TOTAL TAKE
PROPOSED SLOPE INTERCEPT
N
US 151
THILL ROAD TO COUNTY D
4-LANE UNDIVIDED
LAMARTINE DRIVE
WONSER ROAD
TOWNLINE ROAD
US 151
BROWN
KRUG
WEBER
SCHMIDT
SCHMIDT
MYERS
KYMER
BALBOA
BRAY
NELSON
SCHAUB
FLOYD
BOHL
HINTZ
MATTHEW'S
RICHARDSON
CHIG
BALLARD
RANDALL
GUNTHER
KUEMAN
ANDERSON
PILAR
STEENBERG-HUBITZ INVEST.
RESCHKE
HEINBERG
CHAPMAN
DJ LAND COMP.
C & B VENTURES
675
680
685
690
695
700
705
710
715
720
725
730
735
740
745
950
955
960
965
970
975
980
985
990
995
1005
1010
1015
25
35
40