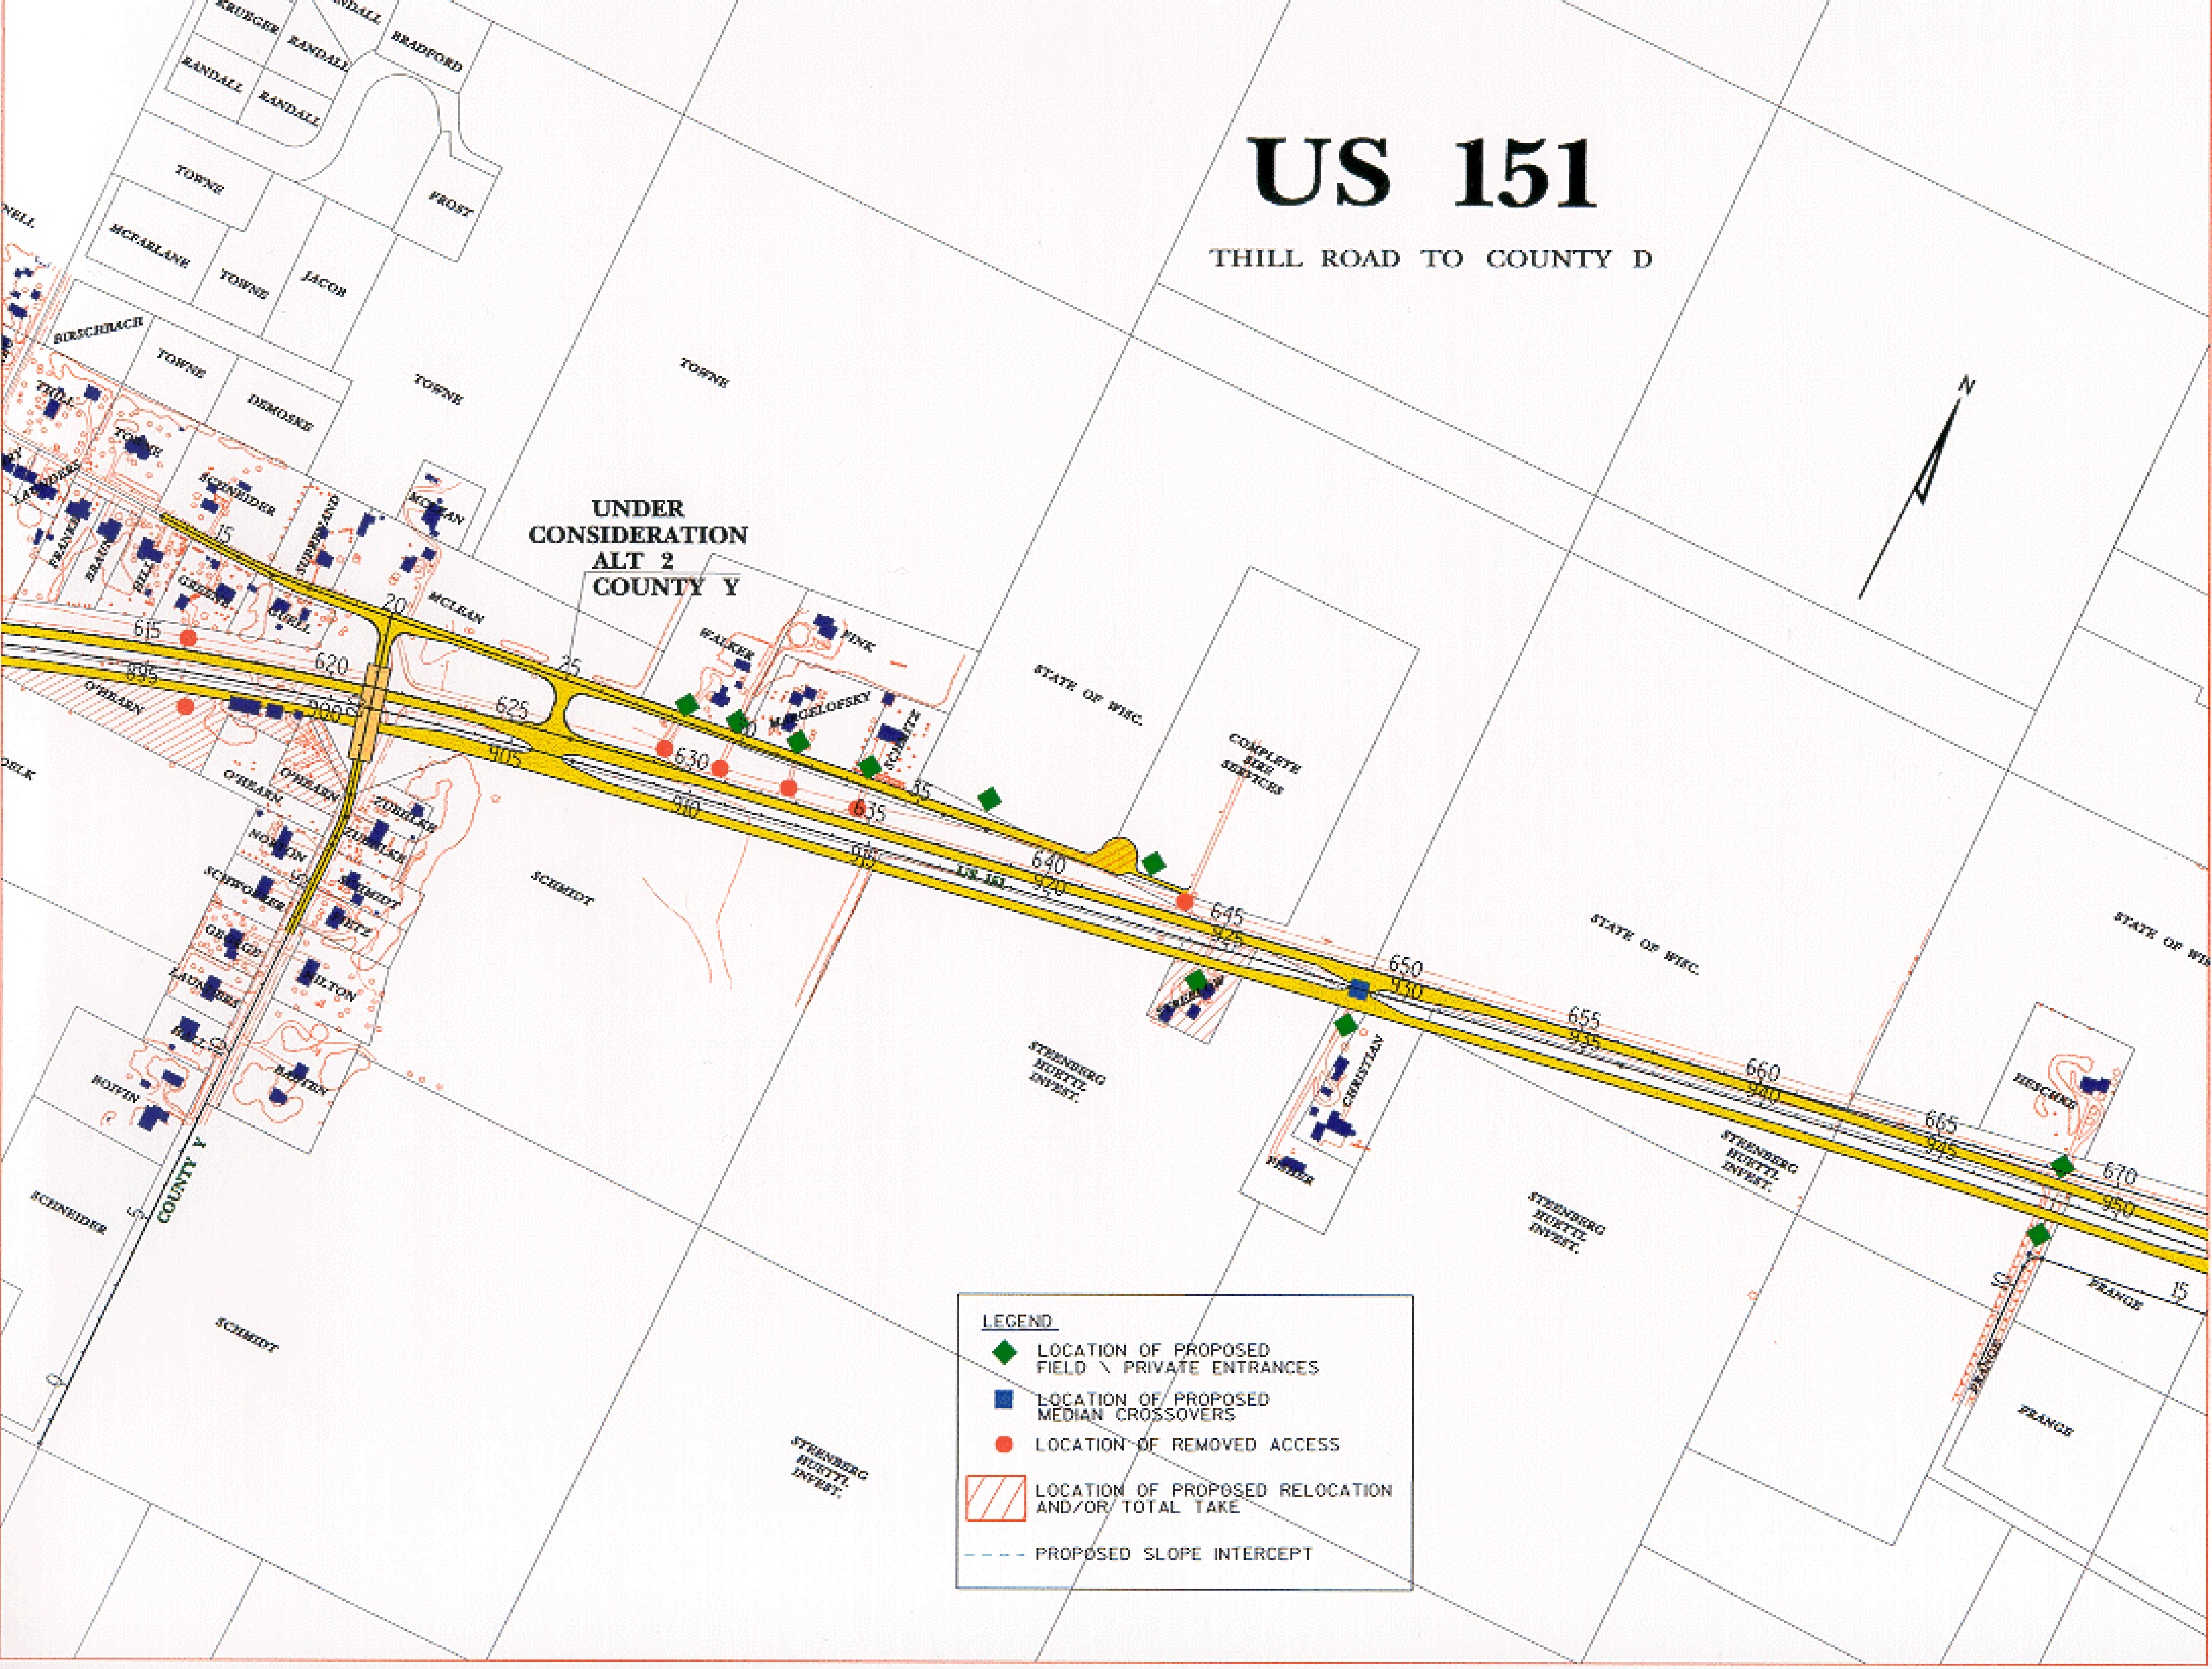
US 151
THILL ROAD TO COUNTY D
UNDER CONSIDERATION ALT 2 COUNTY Y
N
LEGEND
LOCATION OF PROPOSED FIELD \ PRIVATE ENTRANCES
LOCATION OF PROPOSED MEDIAN CROSSOVERS
LOCATION OF REMOVED ACCESS
LOCATION OF PROPOSED RELOCATION AND/OR TOTAL TAKE
PROPOSED SLOPE INTERCEPT
US 151
COUNTY Y
KRUEGER
RANDALL
BRADFORD
FROST
TOWNE
MCFARLANE
JACOB
BIRSCHBACH
DEMOSKE
THILL
SCHNEIDER
SUTHERLAND
MCLEAN
FRANKE
BRAUN
BELL
GREENE
BUELL
O'HEARN
ZOBELKE
NORTON
SCHMIDT
SCHROEDER
GEORGE
LAUNDERE
HILTON
BOIVIN
WALKER
FINK
MARCELOFSKY
SCHMITZ
STATE OF WISC.
COMPLETE SIRE SERVICES
STEENBERG HURTTI INVEST.
CHRISTIAN
FISHER
HESCHKE
FRANGE
615
620
625
630
635
640
645
650
655
660
665
670
895
900
905
910
915
920
925
930
935
940
945
950
15
20
25
35