# US 151
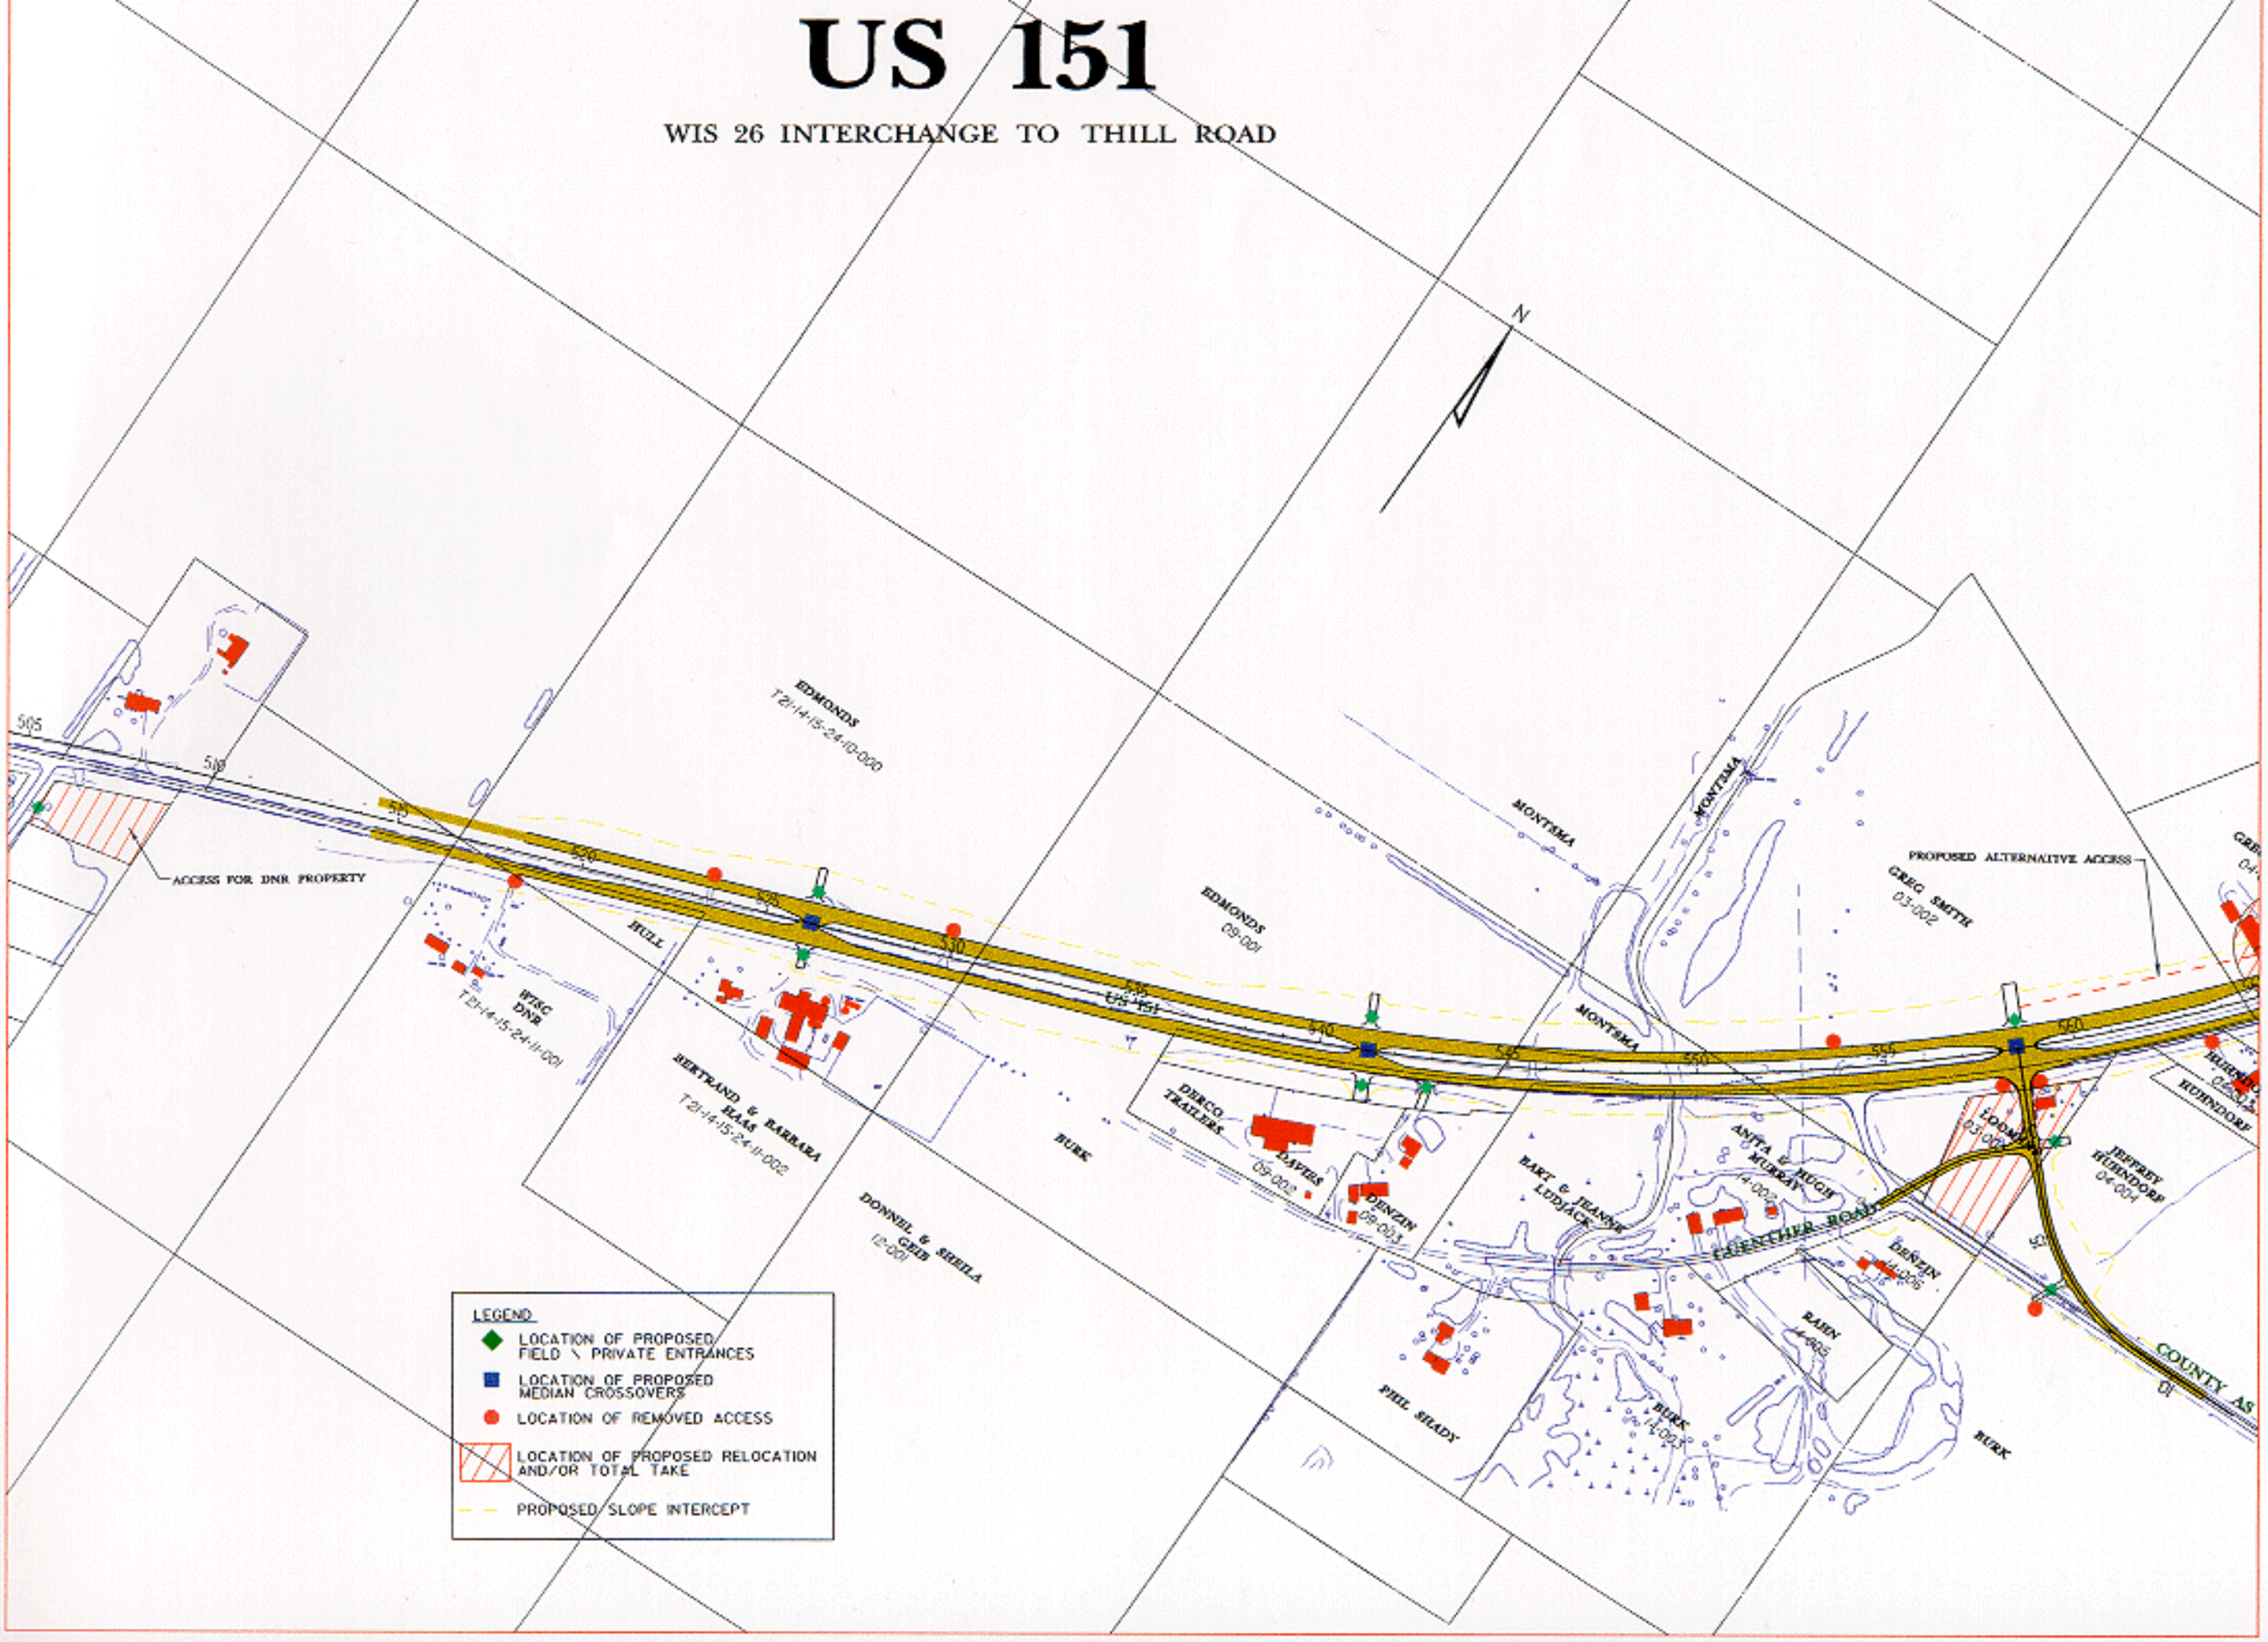
WIS 26 INTERCHANGE TO THILL ROAD