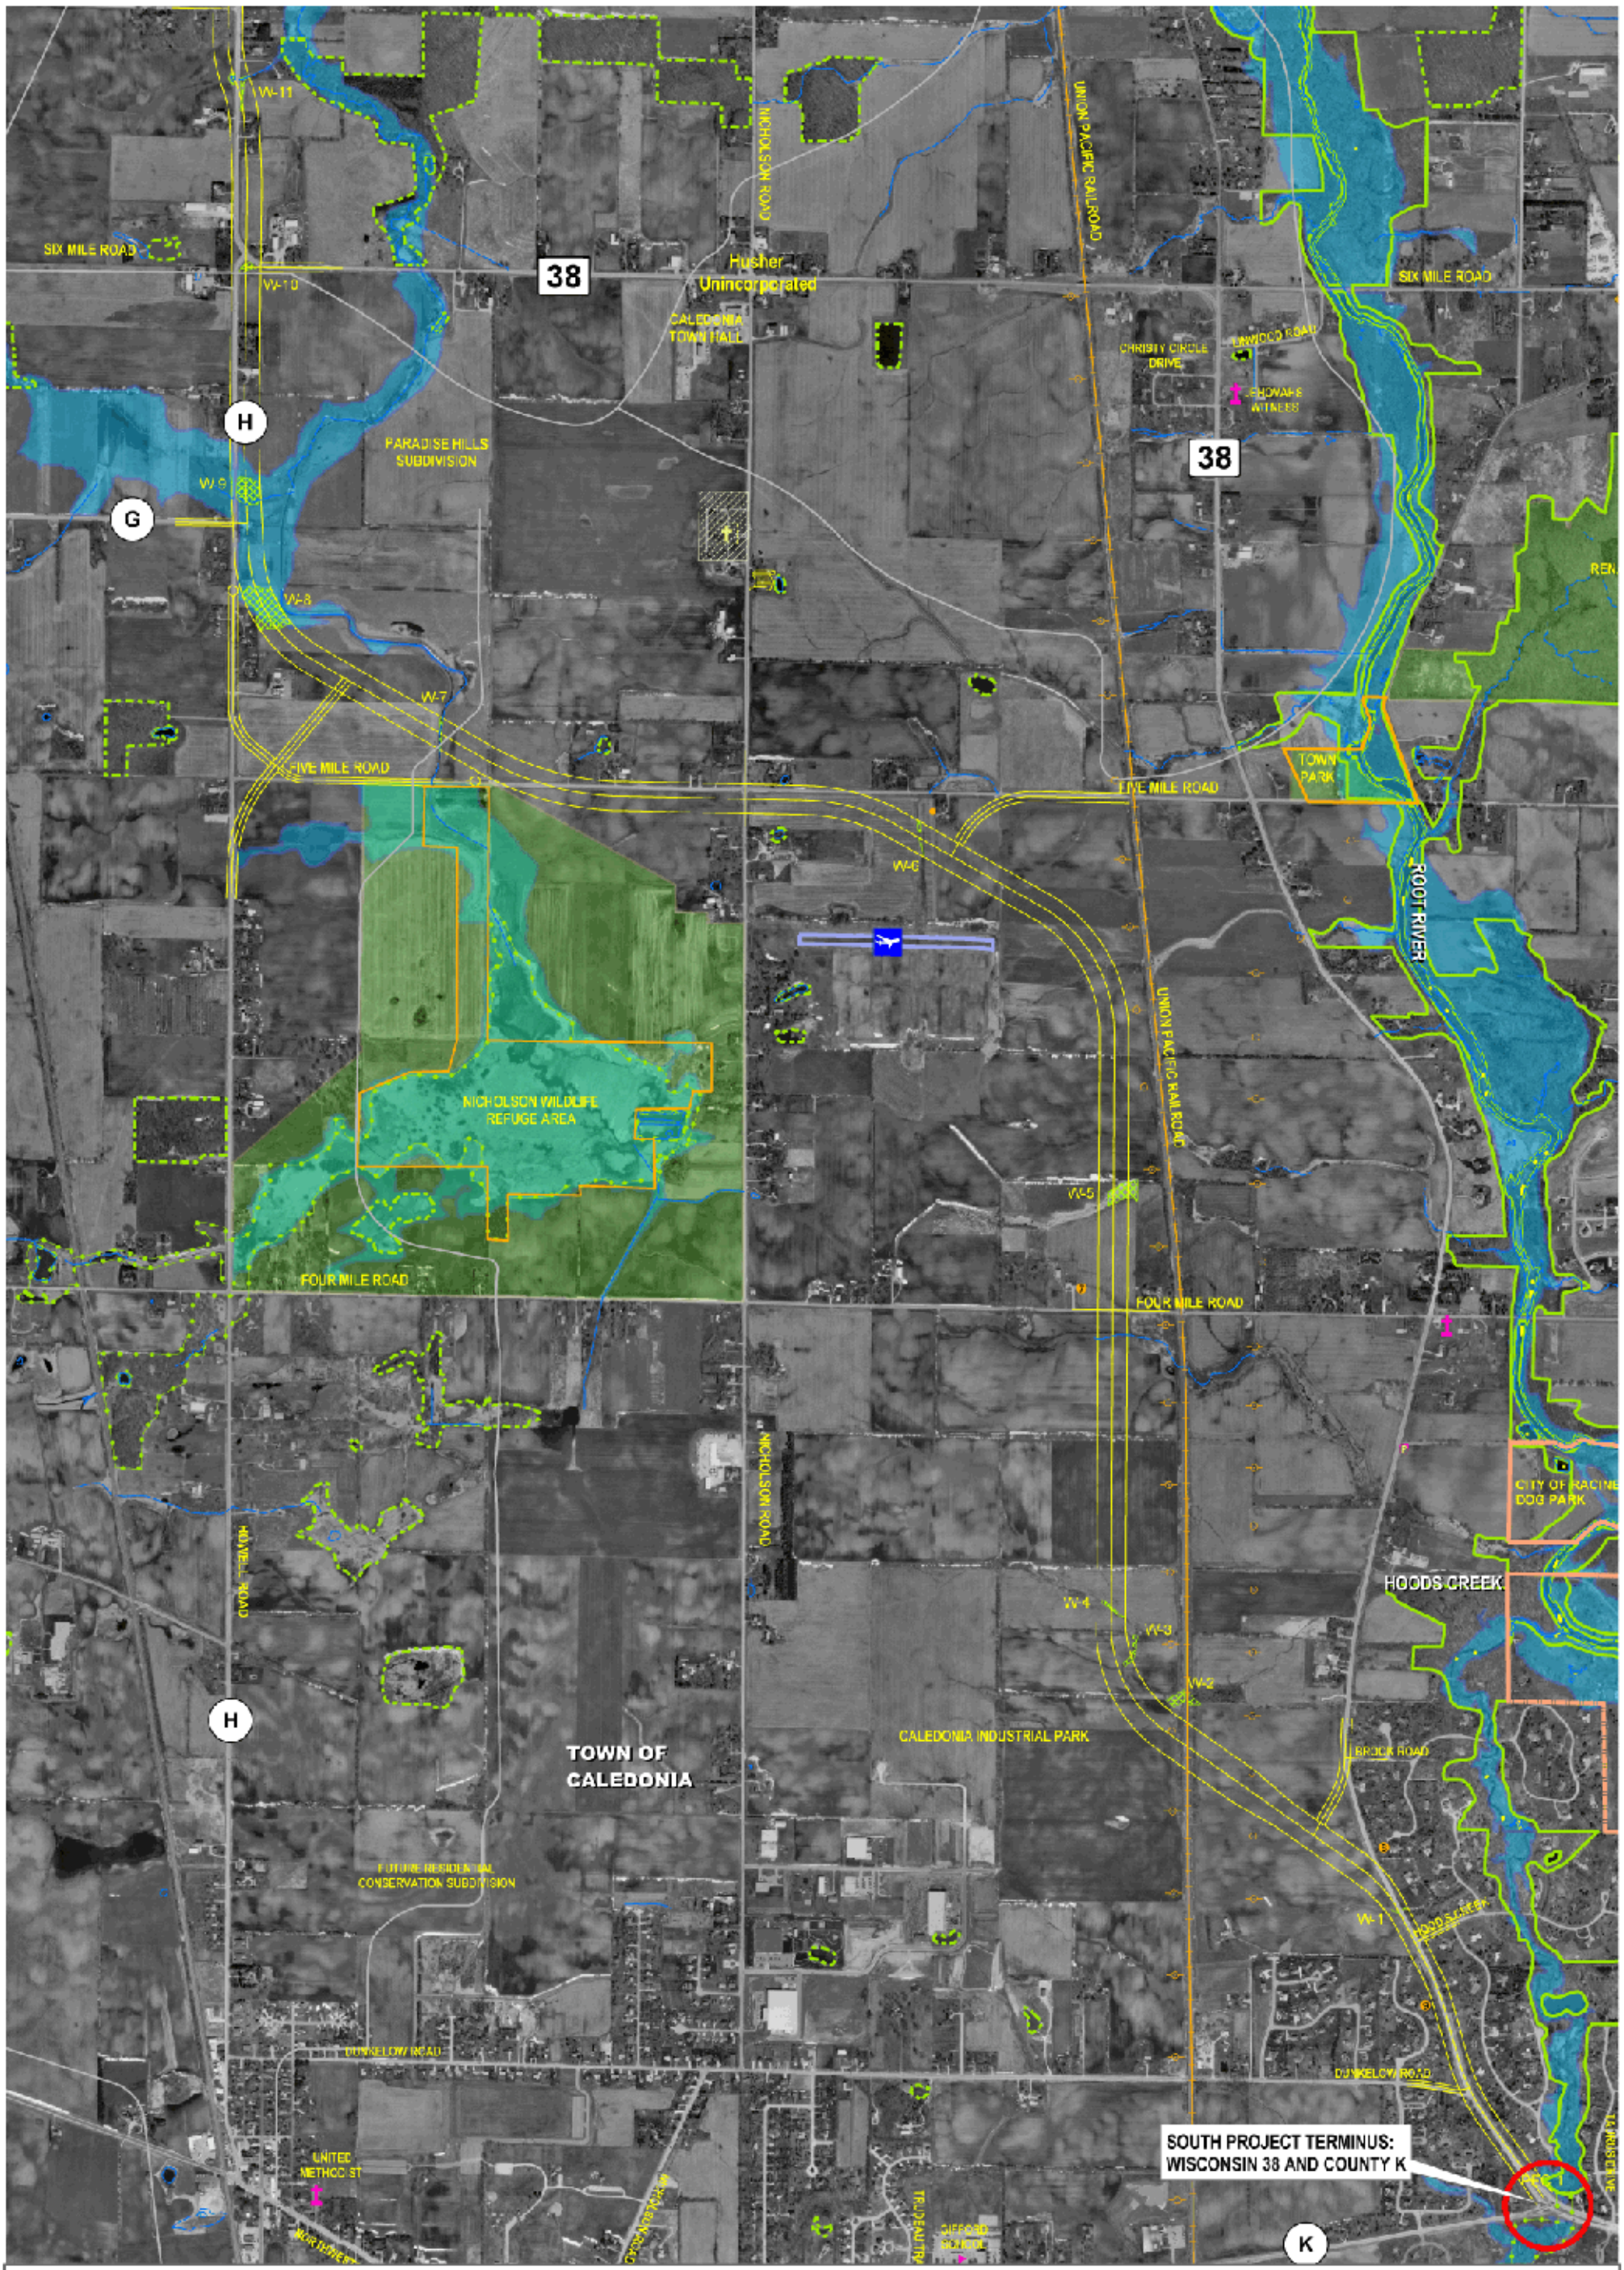

Civil Divisions
Cemeteries
Churches
Schools
Park/Open Space
Rivers/Streams
Floodplains
Primary Environmental Corridor
Secondary Environmental Corridor
Isolated Natural Area
Wetlands
Electrical Transmission Tower
Noise Receptor
Historic Property
Snowmobile Trails

N

SCALE: 1" = 1750 feet

Exhibit 3
South Project Section
Railroad Alternative
STH 38 Corridor Study

CH2MHILL