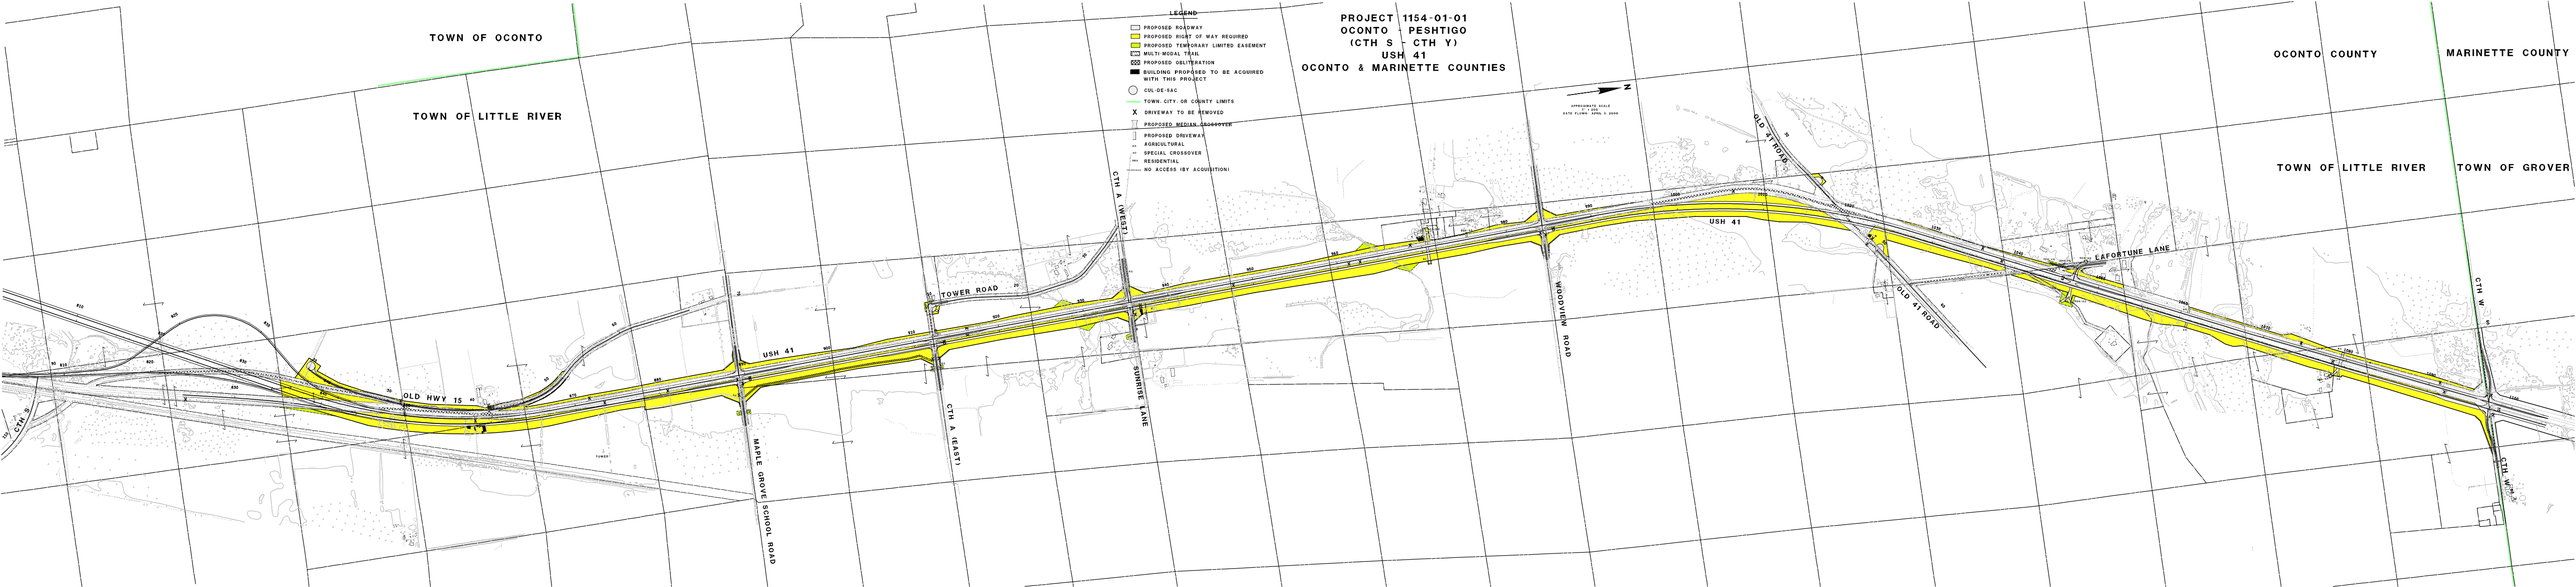
PROJECT 1154-01-01
OCONTO - PESHTIGO
(CTH S - CTH Y)
USH 41
OCONTO & MARINETTE COUNTIES
LEGEND
PROPOSED ROADWAY
PROPOSED RIGHT OF WAY REQUIRED
PROPOSED TEMPORARY LIMITED EASEMENT
MULTI-MODAL TRAIL
PROPOSED OBLITERATION
BUILDING PROPOSED TO BE ACQUIRED WITH THIS PROJECT
CUL-DE-SAC
TOWN, CITY, OR COUNTY LIMITS
DRIVEWAY TO BE REMOVED
PROPOSED MEDIAN CROSSOVER
PROPOSED DRIVEWAY
AGRICULTURAL
SPECIAL CROSSOVER
RESIDENTIAL
NO ACCESS (BY ACQUISITION)
APPROXIMATE SCALE
1" = 100'
DATE PLANN: APRIL 9, 2008
N
TOWN OF OCONTO
TOWN OF LITTLE RIVER
OCONTO COUNTY
MARINETTE COUNTY
TOWN OF LITTLE RIVER
TOWN OF GROVER
OLD HWY 15
USH 41
TOWER ROAD
CTH A (WEST)
CTH A (EAST)
MAPLE GROVE SCHOOL ROAD
SUNRISE LANE
WOODVIEW ROAD
OLD 41 ROAD
EAFORTUNE LANE
CTH W
CTH S