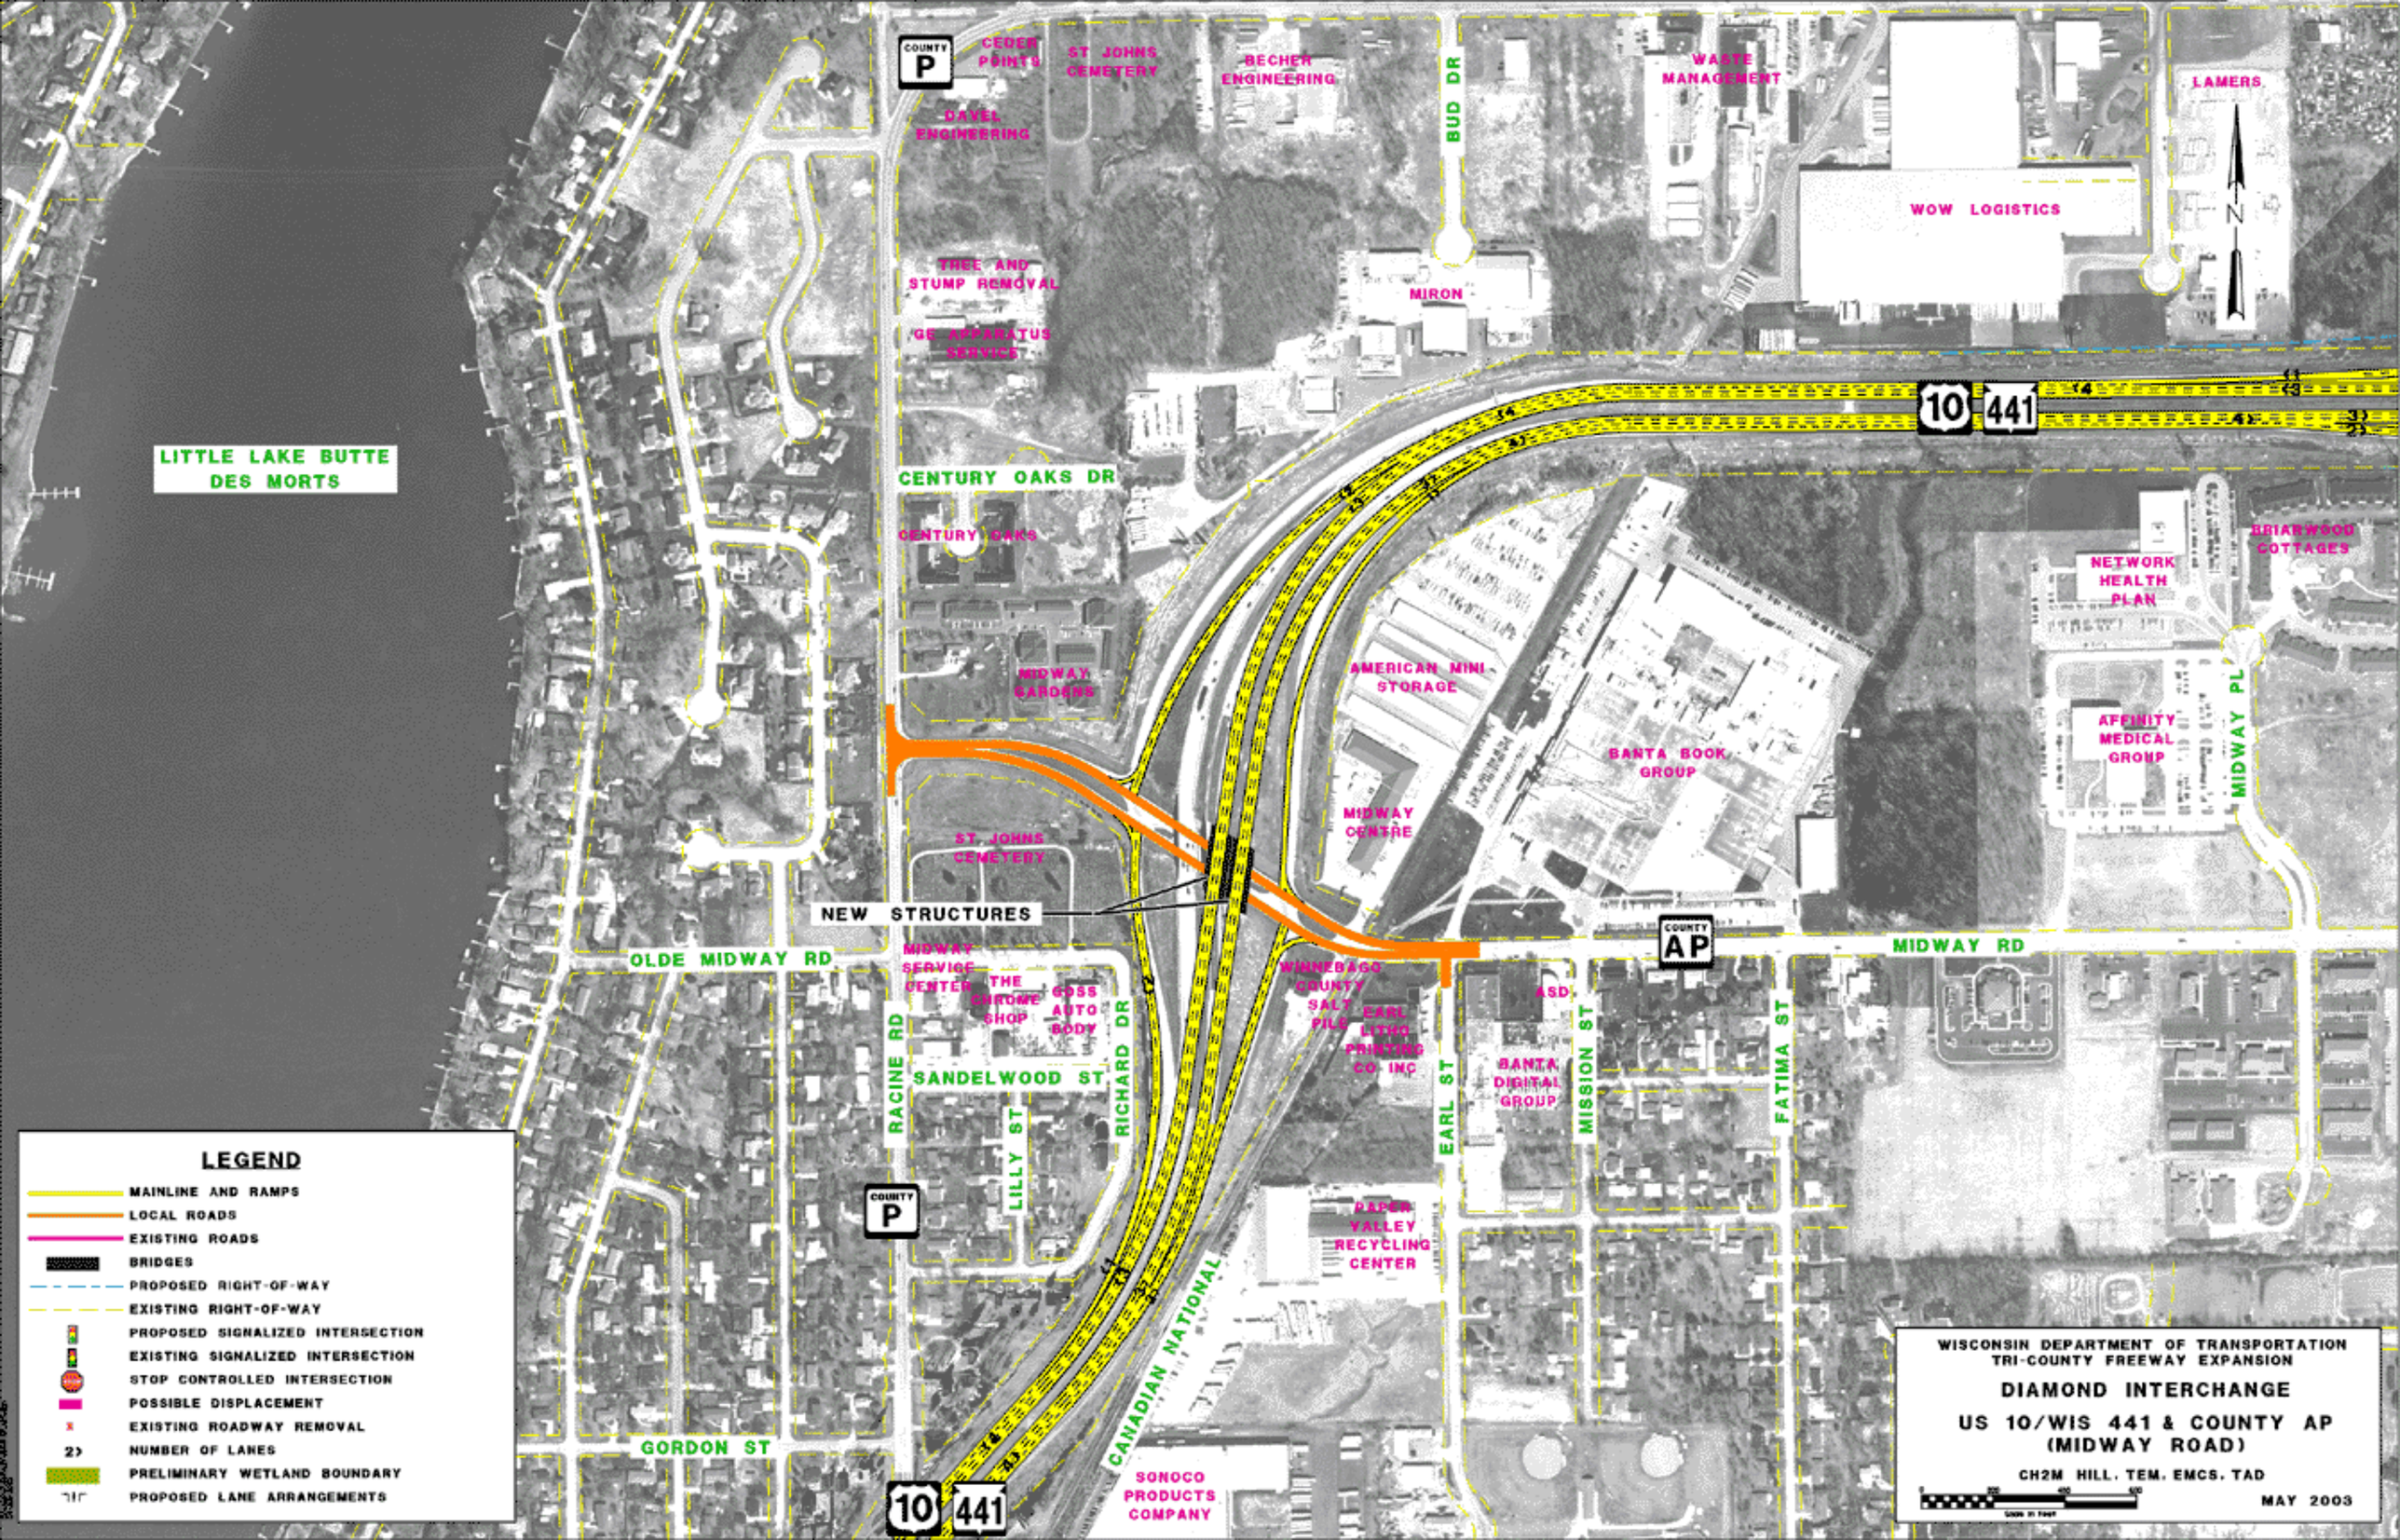
LITTLE LAKE BUTTE DES MORTS
COUNTY P
CEDER POINTS
ST JOHNS CEMETERY
DAVEL ENGINEERING
BECHER ENGINEERING
BUD DR
WASTE MANAGEMENT
LAMERS
WOW LOGISTICS
N
TREE AND STUMP REMOVAL
GE APPARATUS SERVICE
MIRON
10 441
CENTURY OAKS DR
CENTURY OAKS
MIDWAY GARDENS
AMERICAN MINI STORAGE
BRIARWOOD COTTAGES
NETWORK HEALTH PLAN
AFFINITY MEDICAL GROUP
MIDWAY PL
BANTA BOOK GROUP
MIDWAY CENTRE
ST. JOHNS CEMETERY
NEW STRUCTURES
COUNTY AP
MIDWAY RD
OLDE MIDWAY RD
MIDWAY SERVICE CENTER
THE CHROME SHOP
GOSS AUTO BODY
WINNEBAGO COUNTY SALV FILE
EARL LIXCO PRINTING CO. INC
ASD
BANTA DIGITAL GROUP
RACINE RD
SANDELWOOD ST
RICHARD DR
LILLY ST
EARL ST
MISSION ST
FATIMA ST
COUNTY P
PAPER VALLEY RECYCLING CENTER
CANADIAN NATIONAL
GORDON ST
10 441
SONOCO PRODUCTS COMPANY
LEGEND
MAINLINE AND RAMPS
LOCAL ROADS
EXISTING ROADS
BRIDGES
PROPOSED RIGHT-OF-WAY
EXISTING RIGHT-OF-WAY
PROPOSED SIGNALIZED INTERSECTION
EXISTING SIGNALIZED INTERSECTION
STOP CONTROLLED INTERSECTION
POSSIBLE DISPLACEMENT
EXISTING ROADWAY REMOVAL
NUMBER OF LANES
PRELIMINARY WETLAND BOUNDARY
PROPOSED LANE ARRANGEMENTS
WISCONSIN DEPARTMENT OF TRANSPORTATION
TRI-COUNTY FREEWAY EXPANSION
DIAMOND INTERCHANGE
US 10/WIS 441 & COUNTY AP
(MIDWAY ROAD)
CH2M HILL. TEM. EMCS. TAD
MAY 2003