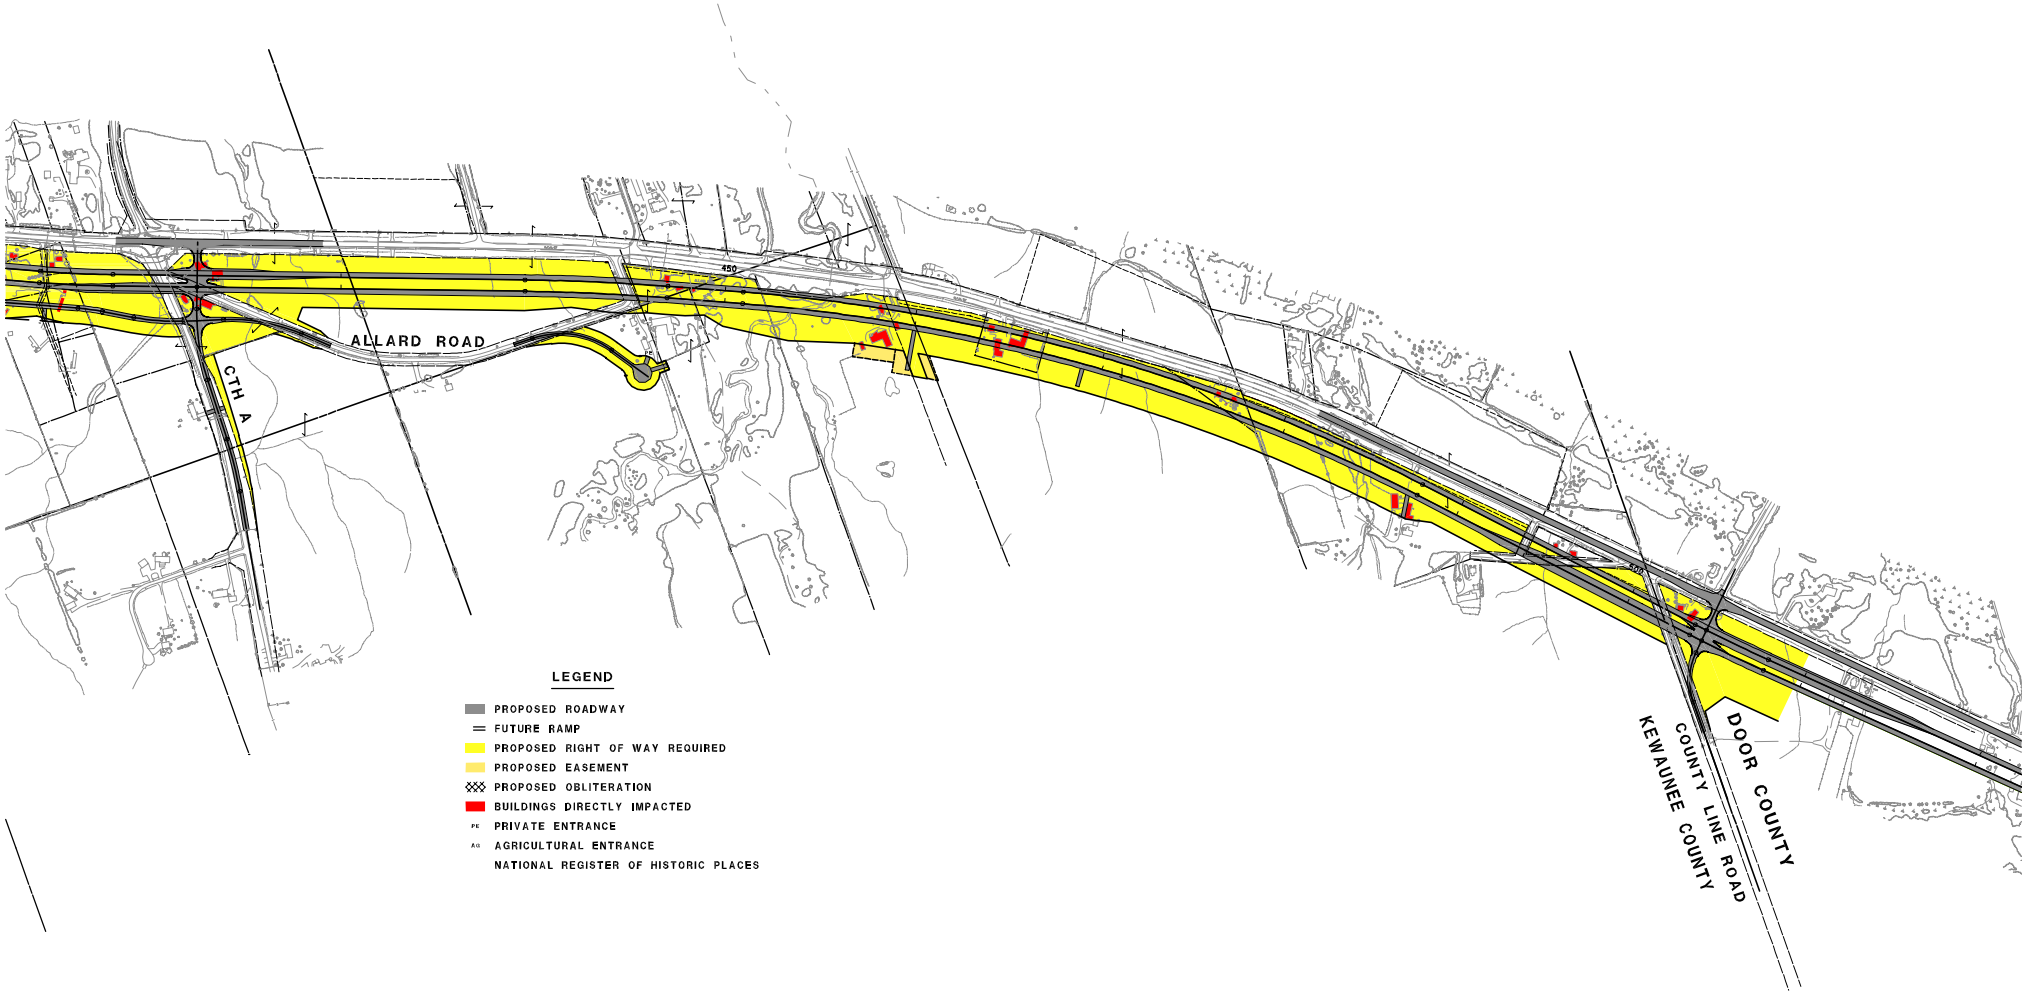
ALLARD ROAD
CTH A
450
DOOR COUNTY
COUNTY LINE ROAD
KEWAUNEE COUNTY
LEGEND
PROPOSED ROADWAY
FUTURE RAMP
PROPOSED RIGHT OF WAY REQUIRED
PROPOSED EASEMENT
PROPOSED OBLITERATION
BUILDINGS DIRECTLY IMPACTED
PE PRIVATE ENTRANCE
AG AGRICULTURAL ENTRANCE
NATIONAL REGISTER OF HISTORIC PLACES