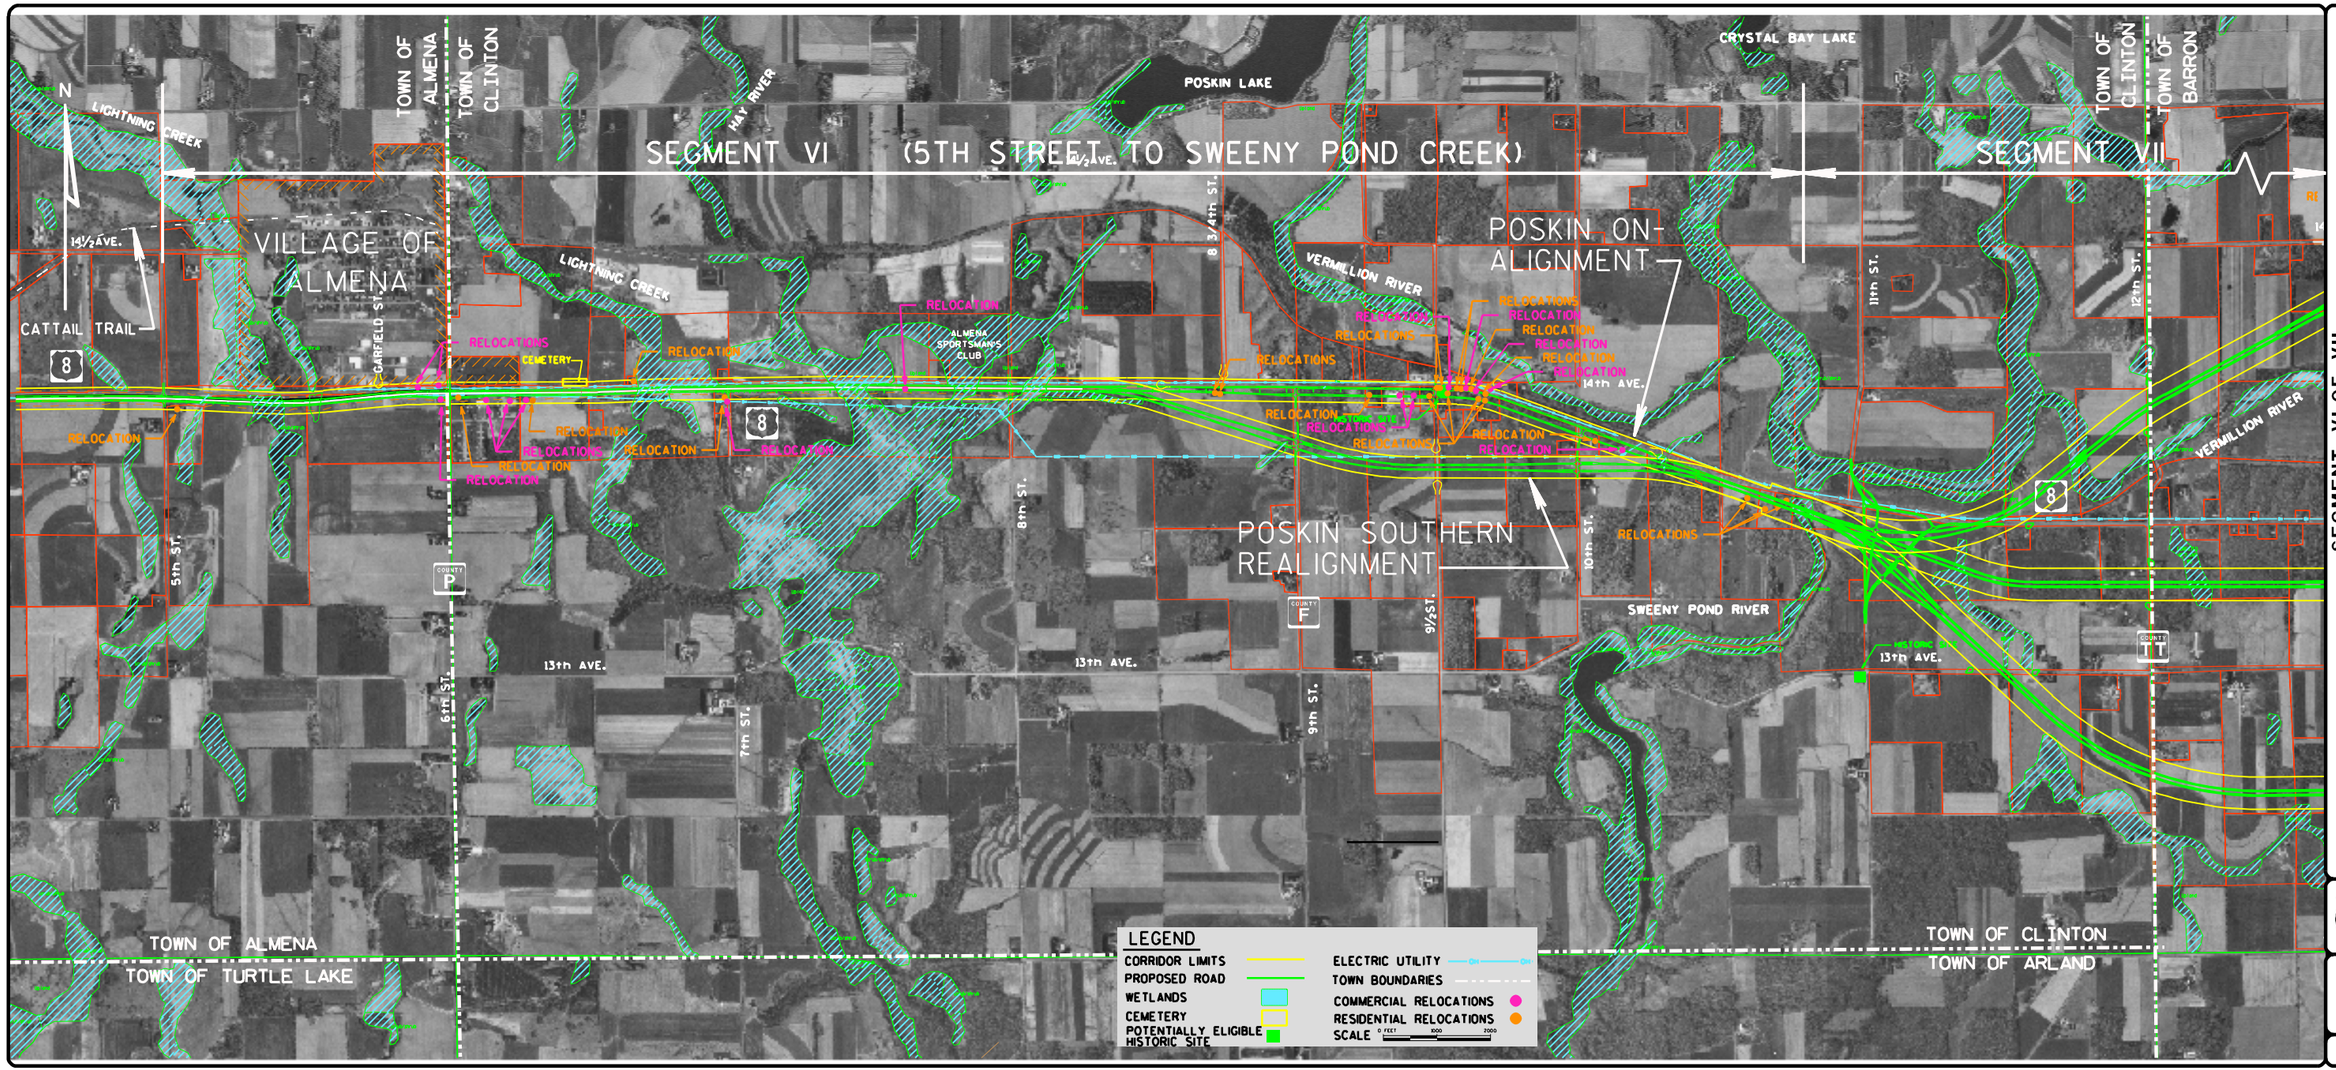

SEGMENT VI OF VII
5TH STREET TO SWEENY POND CREEK

US 8
ENVIRONMENTAL IMPACT STATEMENT
PROJECT I.D. 1570-32-00

8 EIS WIS 35N-USS3

APPENDIX B

$FILE$ $DATE$ $TIME$