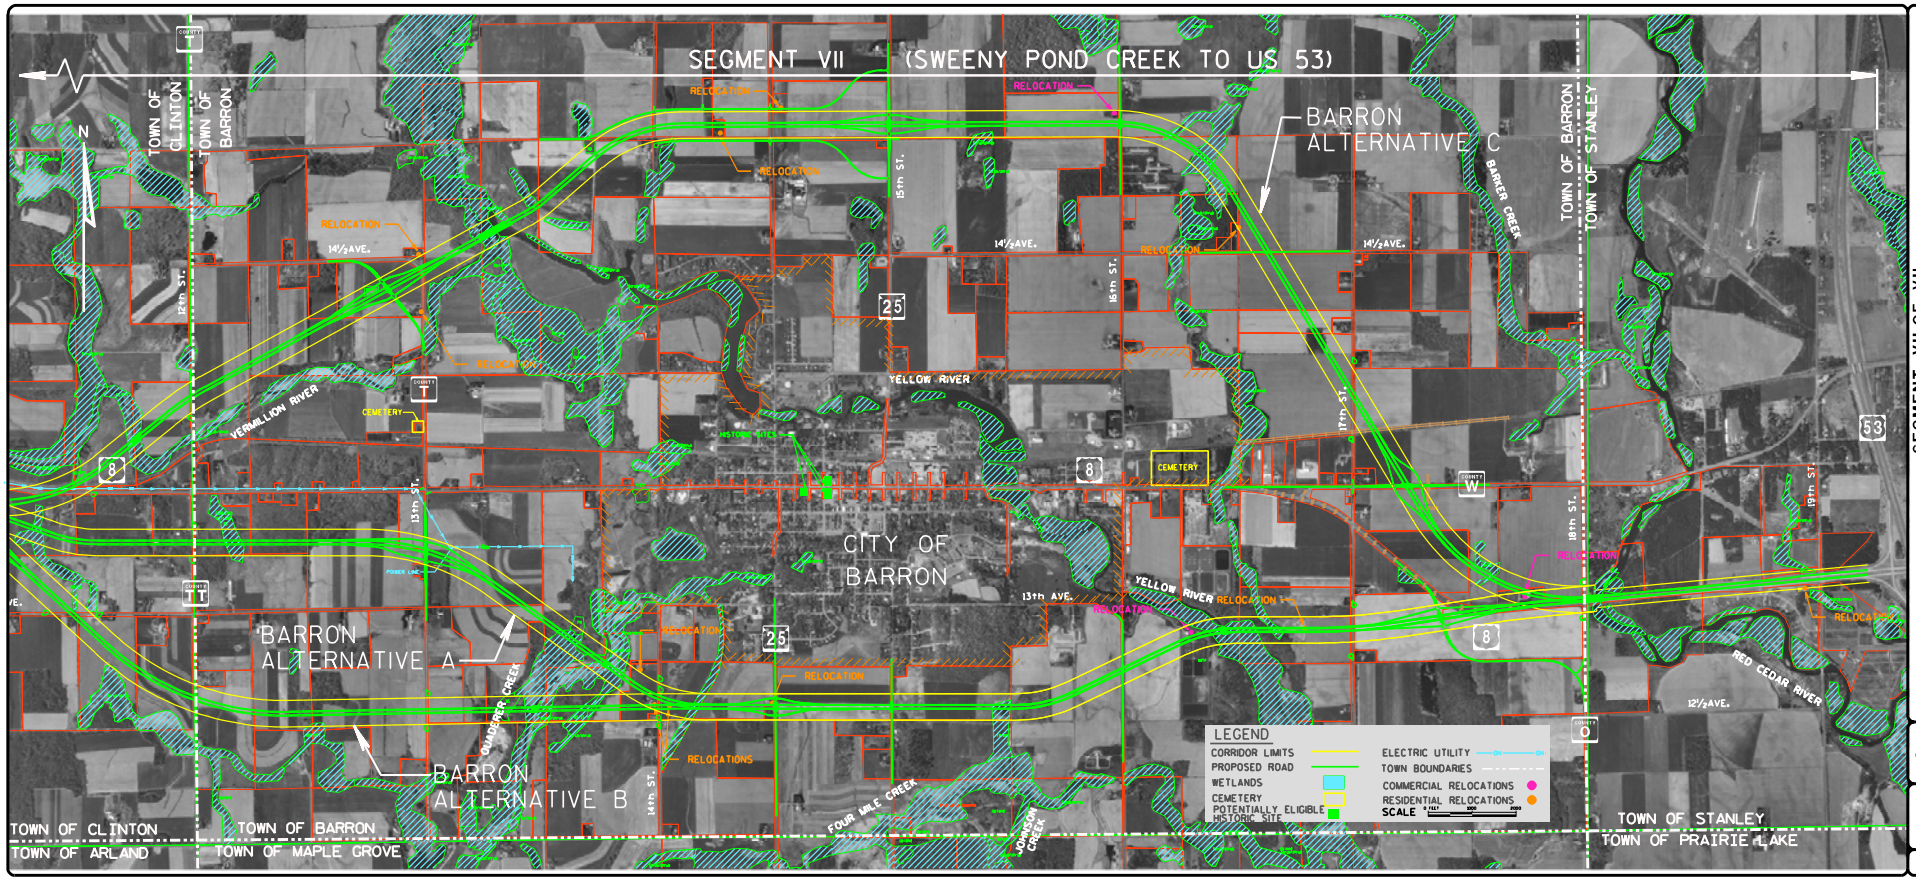

SEGMENT VII OF VII
SWEENY POND CREEK TO US 53
US 8
ENVIRONMENTAL IMPACT STATEMENT
PROJECT I.D. 1570-32-00

8 EIS WIS 35N - US 53

APPENDIX B

$FILE$ $DATE$ $TIME$