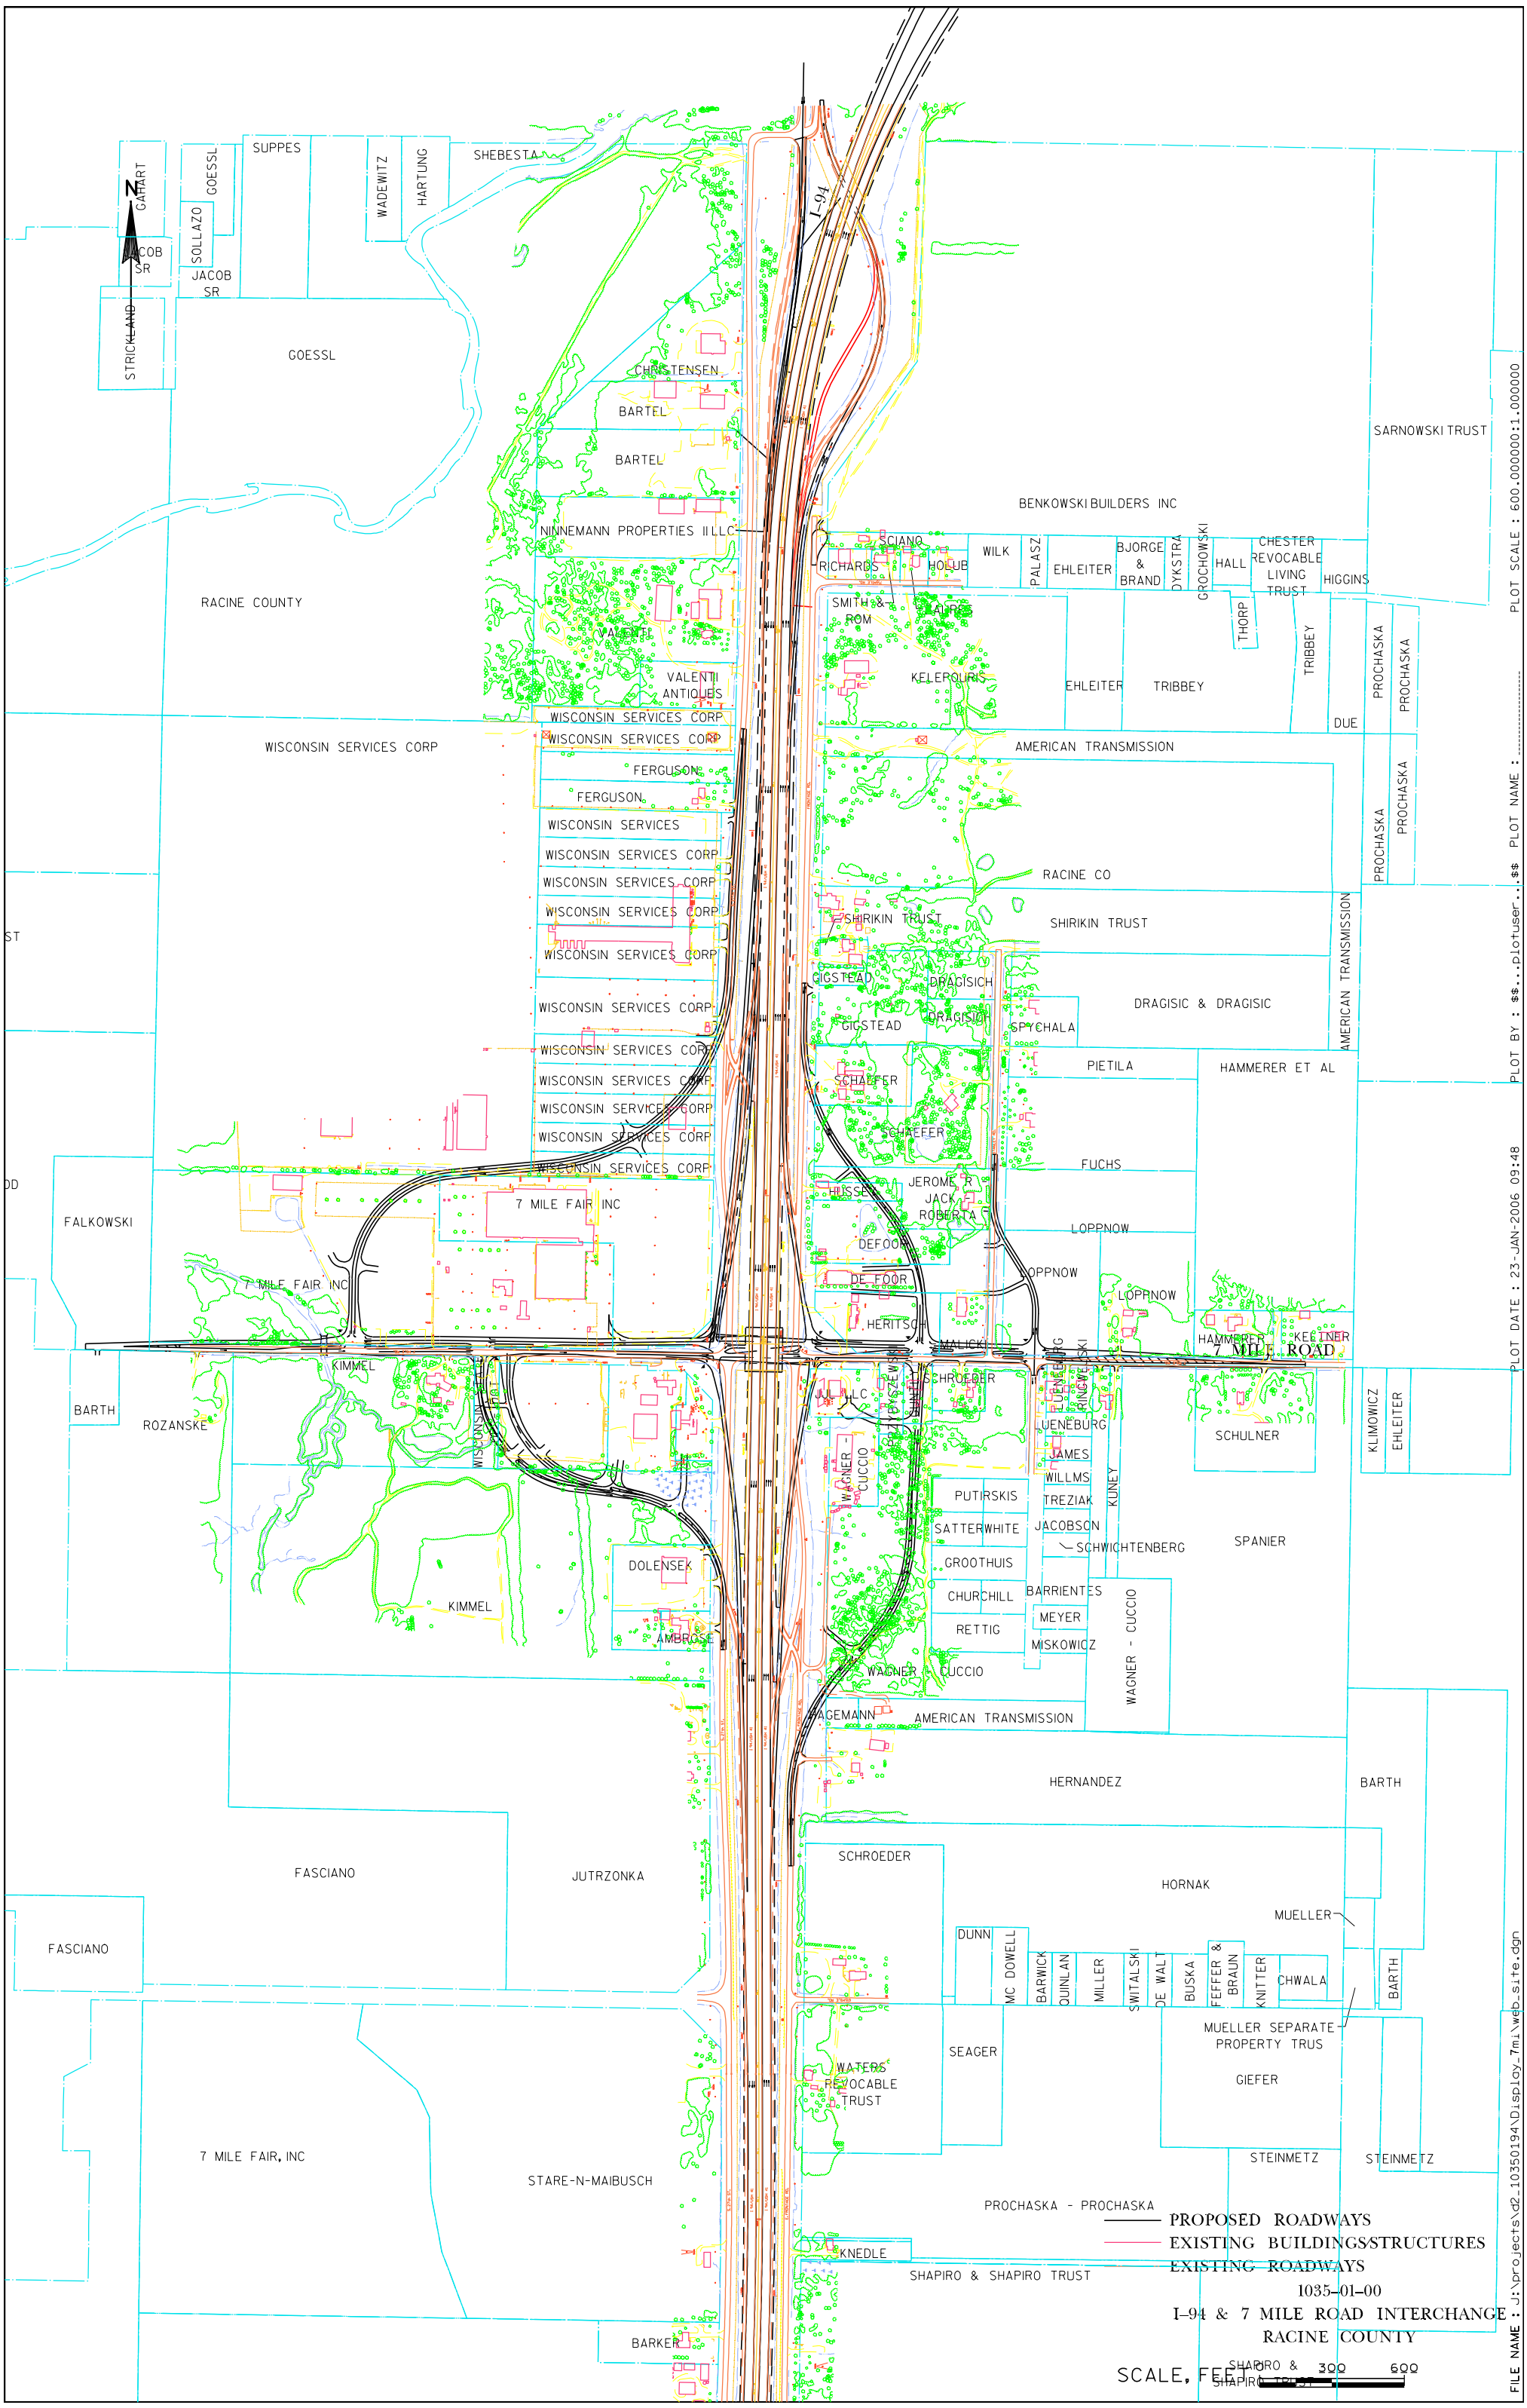
N
I-94
SUPPES
SHEBESTA
WADEWITZ
HARTUNG
GOESSL
SOLLAZO
JACOB SR
STRICKLAND
GOESSL
RACINE COUNTY
CHRISTENSEN
BARTEL
BARTEL
NINNEMANN PROPERTIES II LLC
VALENTI
VALENTI ANTIQUES
WISCONSIN SERVICES CORP
FERGUSON
WISCONSIN SERVICES
BENKOWSKI BUILDERS INC
SARNOWSKI TRUST
SCIANO
RICHARDS
HOLLUB
WILK
PALASZ
EHLEITER
BJORGE & BRAND
DYKSTRA
GROCHOWSKI
HALL
CHESTER REVOCABLE LIVING TRUST
HIGGINS
THORP
TRIBBEY
SMITH & ROM
KELEROURIS
EHLEITER
TRIBBEY
DUE
PROCHASKA
AMERICAN TRANSMISSION
RACINE CO
SHIRIKIN TRUST
GIGSTEAD
DRAGISICH
DRAGISIC & DRAGISIC
SPYCHALA
PIETILA
HAMMERER ET AL
SCHAEFER
FUCHS
HUSSEY
JEROME R JACK ROBERTA
LOPPNOW
DEFOOR
HERITSCH
MALICKI
HAMMERER
KEELINER
7 MILE ROAD
7 MILE FAIR INC
FALKOWSKI
KIMMEL
BARTH
ROZANSKE
SCHROEDER
LUENEBURG
JAMES
WILLMS
TREZIAK
JACOBSON
SCHWICHTENBERG
SCHULNER
KLIMOWICZ
EHLEITER
PUTIRSKIS
SATTERWHITE
GROOTHUIS
CHURCHILL
RETTIG
BARRIENTES
MEYER
MISKOWICZ
WAGNER - CUCCIO
SPANIER
DOLENSEK
AMBROSE
KIMMEL
WAGNER
CUCCIO
AMERICAN TRANSMISSION
HERNANDEZ
BARTH
FASCIANO
JUTRZONKA
SCHROEDER
HORNAK
MUELLER
DUNN
MC DOWELL
BARWICK
QUINLAN
MILLER
SWITALSKI
DE WALT
BUSKA
FEFFER & BRAUN
KNITTER
CHWALA
BARTH
MUELLER SEPARATE PROPERTY TRUS
SEAGER
WATERS REVOCABLE TRUST
GIEFER
STEINMETZ
STEINMETZ
7 MILE FAIR, INC
STARE-N-MAIBUSCH
PROCHASKA - PROCHASKA
KNEDLE
SHAPIRO & SHAPIRO TRUST
BARKER
PROPOSED ROADWAYS
EXISTING BUILDINGS/STRUCTURES
EXISTING ROADWAYS
1035-01-00
I-94 & 7 MILE ROAD INTERCHANGE
RACINE COUNTY
SCALE, FEET
0
300
600
FILE NAME : J:\projects\d2_10350194\Display_7mi\web_site.dgn
PLOT DATE : 23-JAN-2006 09:48
PLOT BY : $$...plotuser...$$
PLOT SCALE : 600.000000:1.000000
PLOT NAME : .....