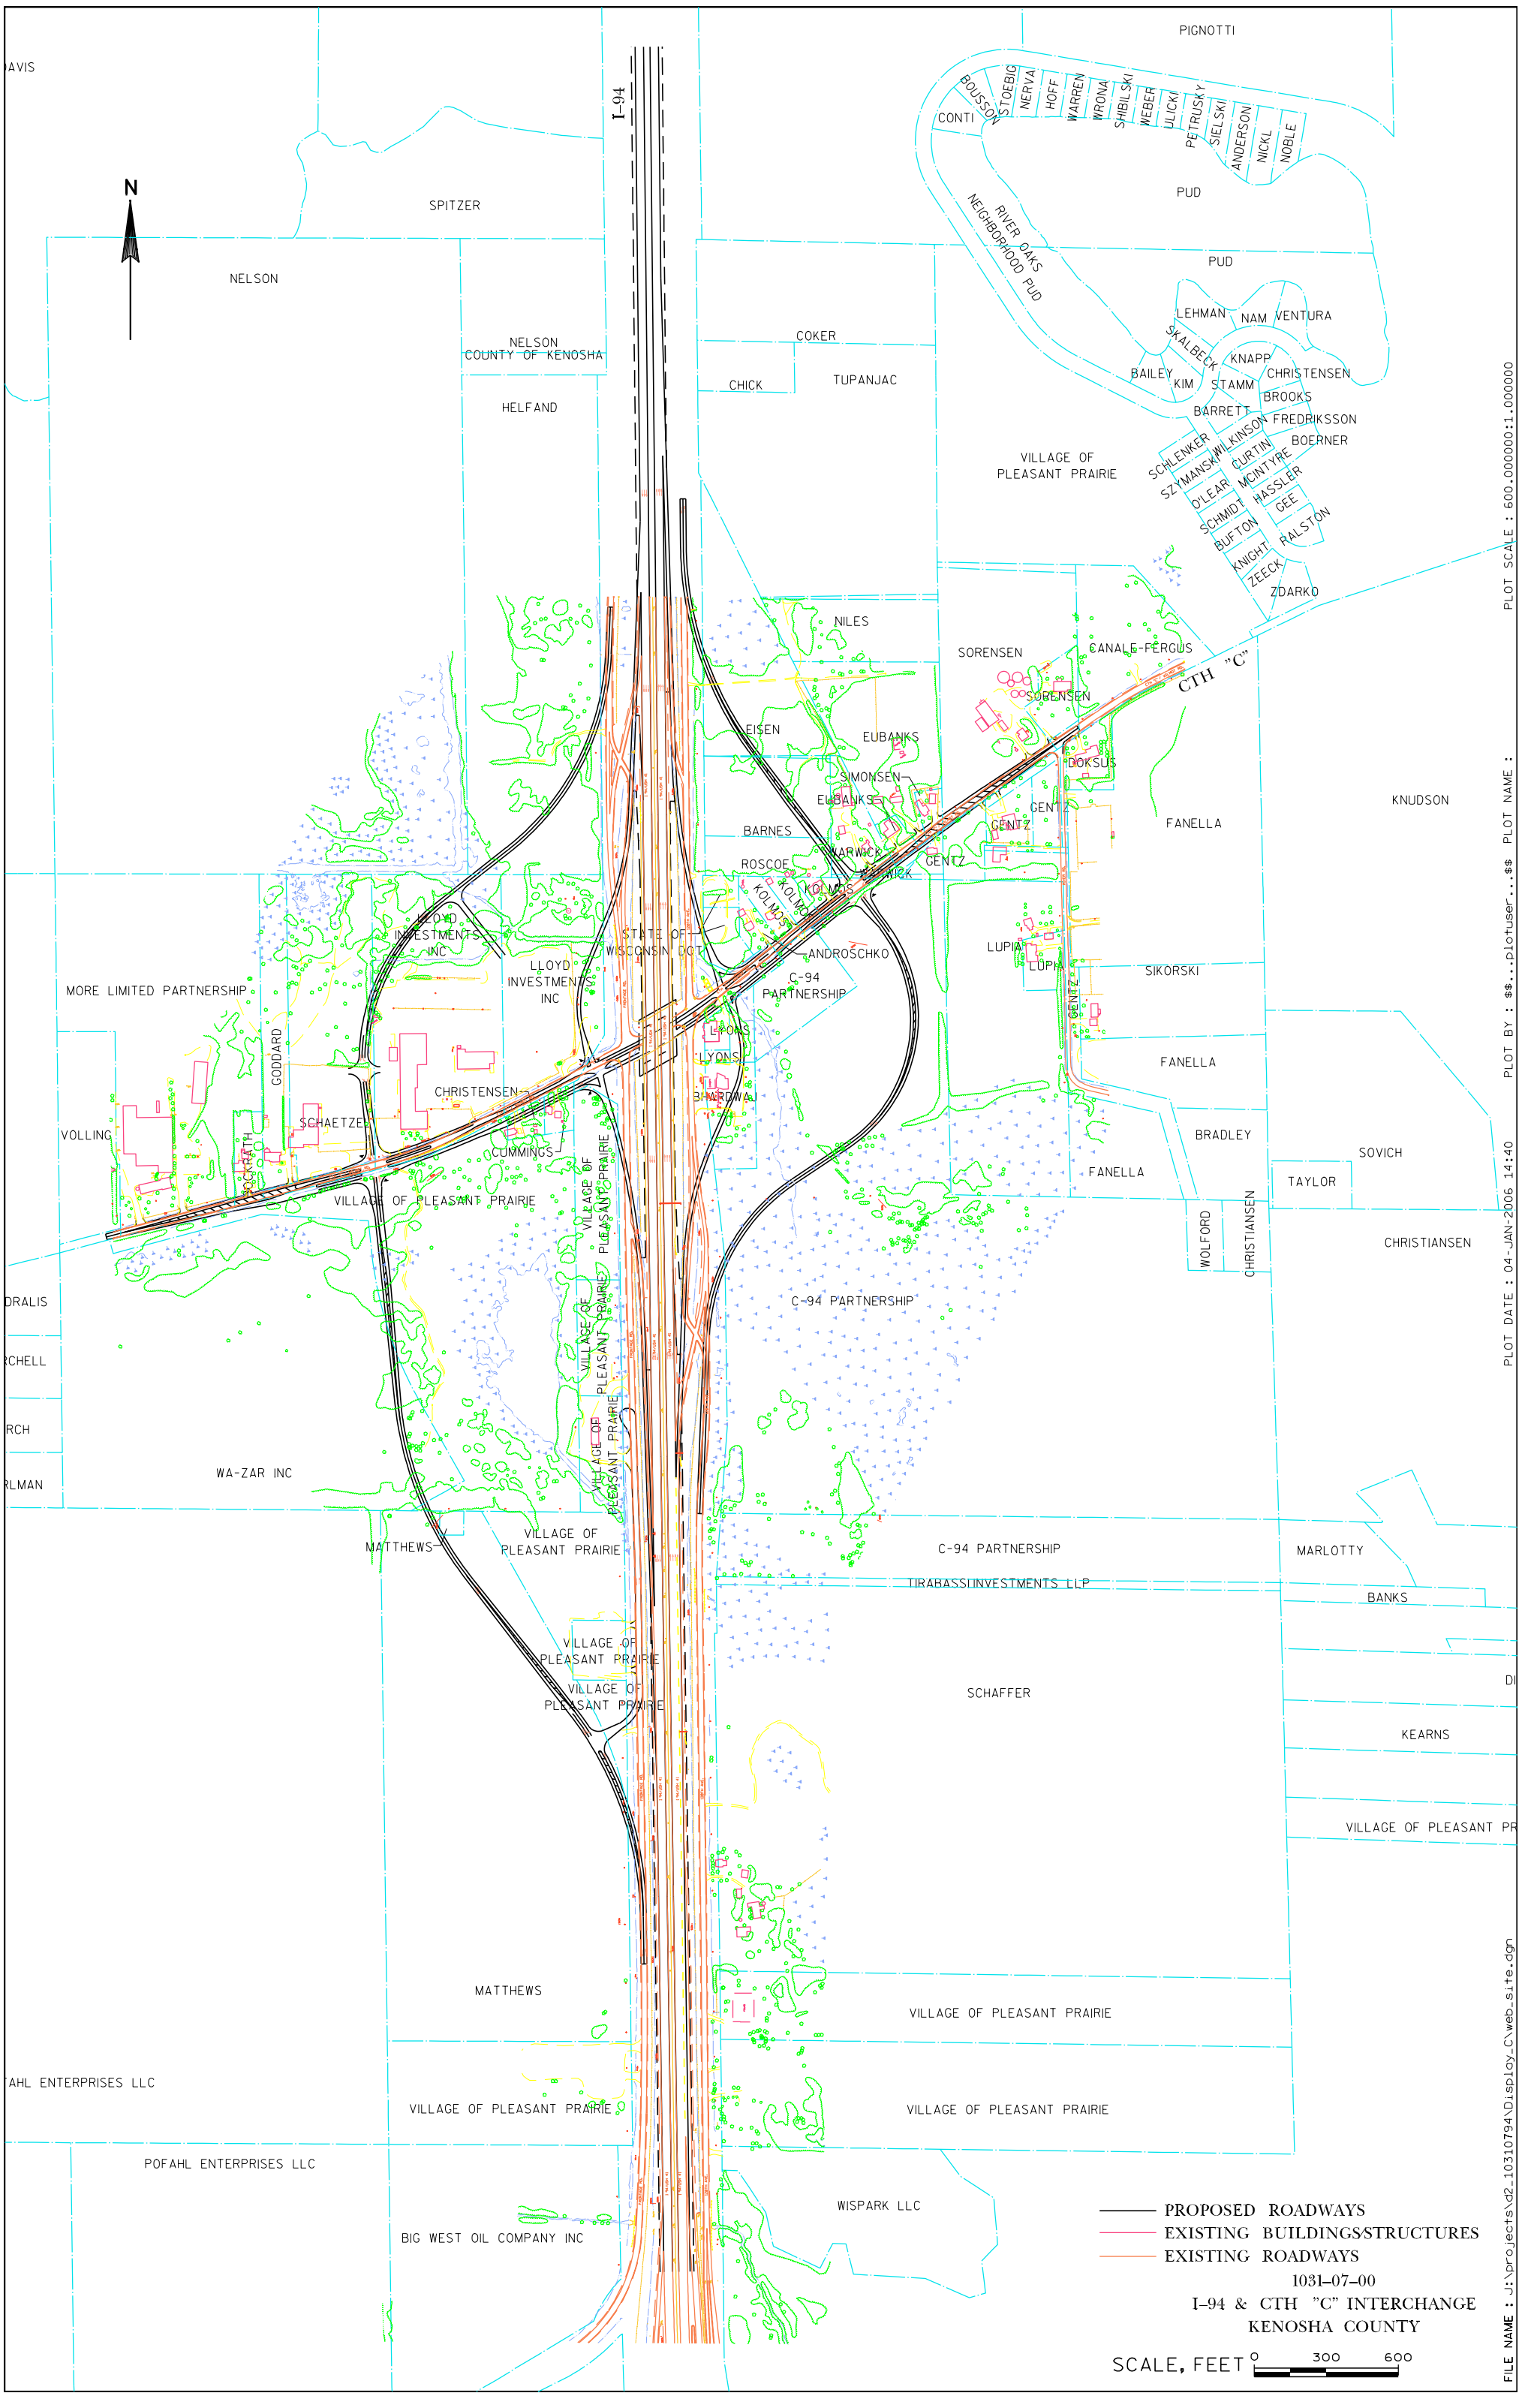
N
I-94
PIGNOTTI
CONTI
BOUSSON
STOEBIG
NERVA
HOFF
WARREN
WRONA
SHIBILSKI
WEBER
ULICKI
PETRUSKY
SIELSKI
ANDERSON
NICKL
NOBLE
PUD
RIVER OAKS NEIGHBORHOOD PUD
PUD
LEHMAN
NAM
VENTURA
SKALBECK
KNAPP
BAILEY
KIM
STAMM
CHRISTENSEN
BROOKS
BARRETT
FREDRIKSSON
WILKINSON
BOERNER
SCHLENKER
SZYMANSKI
CURTIN
O'LEAR
MCINTYRE
SCHMIDT
HASSLER
BUFTON
GEE
KNIGHT
RALSTON
ZEECK
ZDARKO
VILLAGE OF PLEASANT PRAIRIE
SPITZER
NELSON
NELSON COUNTY OF KENOSHA
HELFAND
COKER
CHICK
TUPANJAC
NILES
SORENSEN
CANALE-FERGUS
CTH "C"
SORENSEN
EISEN
EUBANKS
DOKSUS
SIMONSEN
EUBANKS
GENTZ
GENTZ
FANELLA
KNUDSON
BARNES
WARWICK
ROSCOE
WARWICK
GENTZ
KOLMOS
KOLMOS
KOLMOS
LLOYD INVESTMENTS INC
STATE OF WISCONSIN DOT
ANDROSCHKO
LUPIA
LUPIA
SIKORSKI
LLOYD INVESTMENTS INC
C-94 PARTNERSHIP
MORE LIMITED PARTNERSHIP
GODDARD
LYONS
LYONS
FANELLA
CHRISTENSEN
BHARDWAJ
VOLLING
SCHAETZE
CUMMINGS
BRADLEY
SOVICH
FANELLA
TAYLOR
VILLAGE OF PLEASANT PRAIRIE
VILLAGE OF PLEASANT PRAIRIE
WOLFORD
CHRISTIANSEN
CHRISTIANSEN
C-94 PARTNERSHIP
WA-ZAR INC
MATTHEWS
VILLAGE OF PLEASANT PRAIRIE
C-94 PARTNERSHIP
MARLOTTY
TIRABASSI INVESTMENTS LLP
BANKS
VILLAGE OF PLEASANT PRAIRIE
VILLAGE OF PLEASANT PRAIRIE
SCHAFFER
KEARNS
VILLAGE OF PLEASANT PR
MATTHEWS
VILLAGE OF PLEASANT PRAIRIE
POFAHL ENTERPRISES LLC
VILLAGE OF PLEASANT PRAIRIE
VILLAGE OF PLEASANT PRAIRIE
POFAHL ENTERPRISES LLC
WISPARK LLC
BIG WEST OIL COMPANY INC
PROPOSED ROADWAYS
EXISTING BUILDINGS/STRUCTURES
EXISTING ROADWAYS
1031-07-00
I-94 & CTH "C" INTERCHANGE
KENOSHA COUNTY
SCALE, FEET 0 300 600
PLOT SCALE : 600.000000:1.000000
PLOT BY : $$...plotuser...$$ PLOT NAME :
PLOT DATE : 04-JAN-2006 14:40
FILE NAME : J:\projects\d2_10310794\Display_C\web_site.dgn