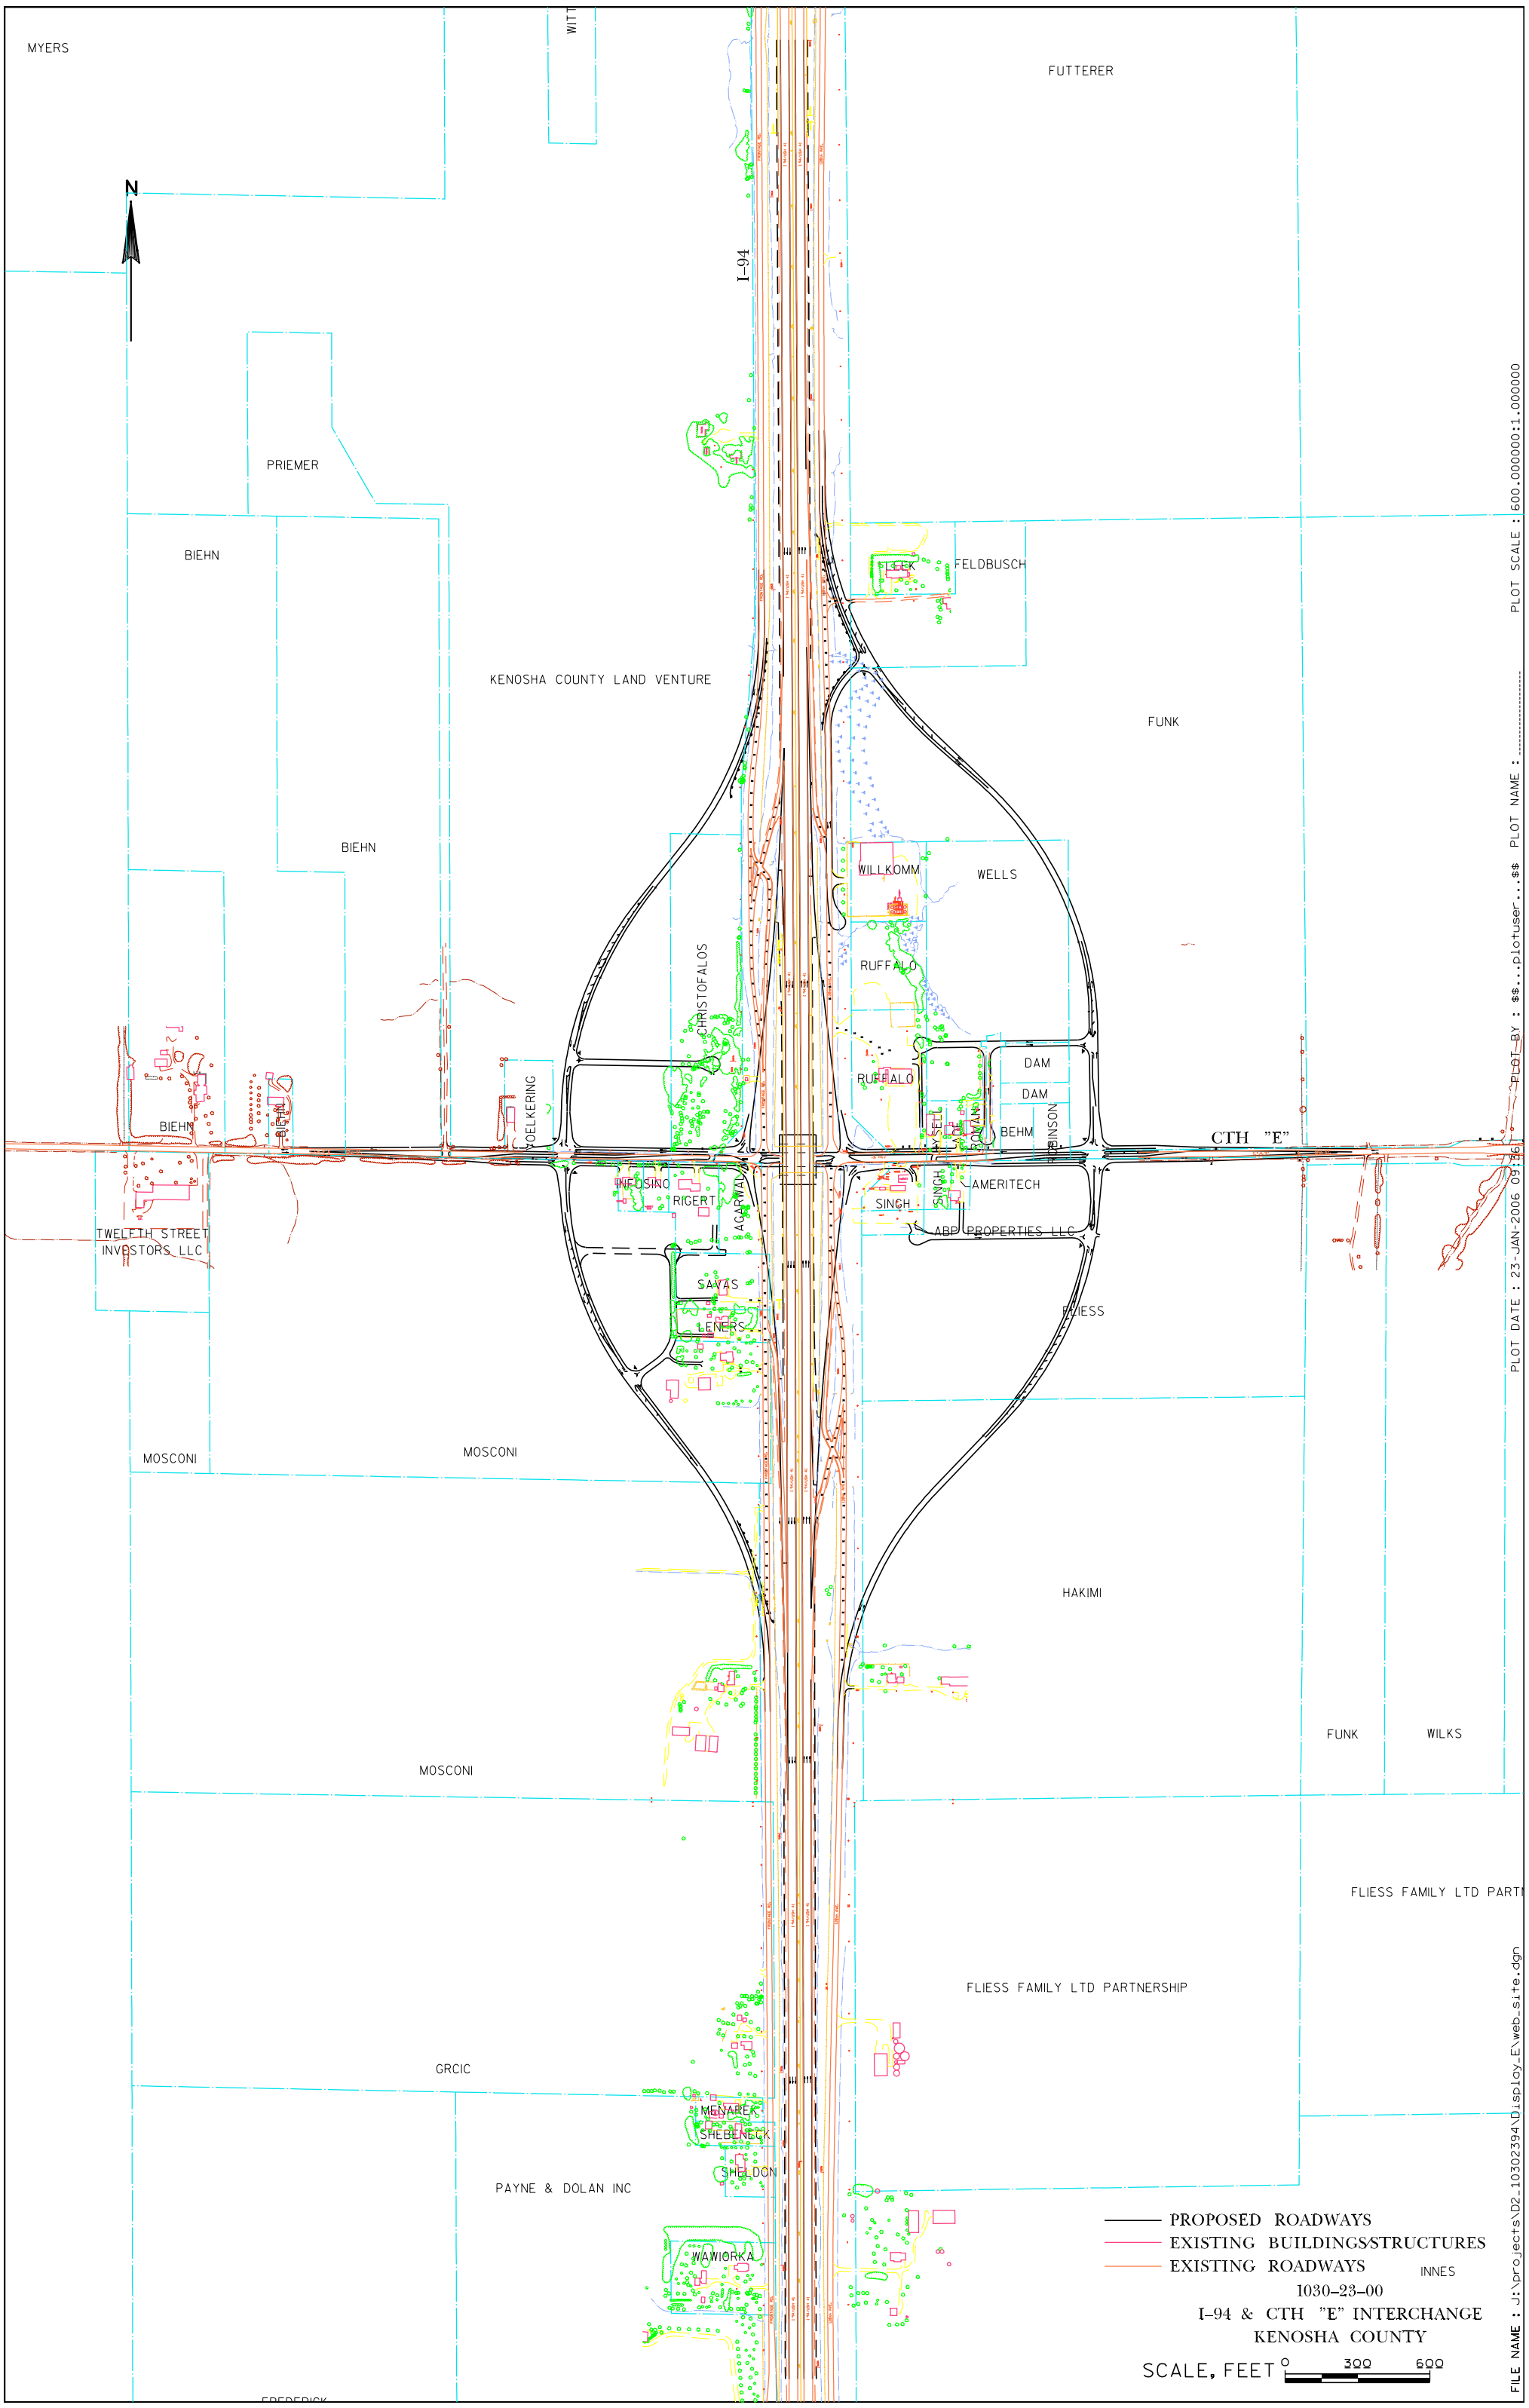
MYERS
WITT
FUTTERER
N
I-94
PRIEMER
BIEHN
FELDBUSCH
KENOSHA COUNTY LAND VENTURE
FUNK
BIEHN
WILLKOMM
WELLS
CHRISTOFALOS
RUFFALO
RUFFALO
DAM
DAM
BEHM
ROBINSON
BIEHN
BIEHN
COELKERING
CTH "E"
INFOSINO
RIGERT
AGARWAL
SINGH
SINGH
AMERITECH
ABP PROPERTIES LLC
TWELFTH STREET INVESTORS LLC
SAVAS
LENERS
FLIESS
MOSCONI
MOSCONI
HAKIMI
FUNK
WILKS
MOSCONI
FLIESS FAMILY LTD PARTNERSHIP
GRCIC
METAREK
SHEBELNEY
SHELDON
PAYNE & DOLAN INC
WAWIORKA
PROPOSED ROADWAYS
EXISTING BUILDINGS/STRUCTURES
EXISTING ROADWAYS
INNES
1030-23-00
I-94 & CTH "E" INTERCHANGE
KENOSHA COUNTY
SCALE, FEET 0 300 600
FILE NAME : J:\projects\D2_10302394\Display_E\web_site.dgn
PLOT DATE : 23-JAN-2006 09:36
PLOT BY : $$...plotuser...$$ PLOT NAME : ----------
PLOT SCALE : 600.000000:1.000000