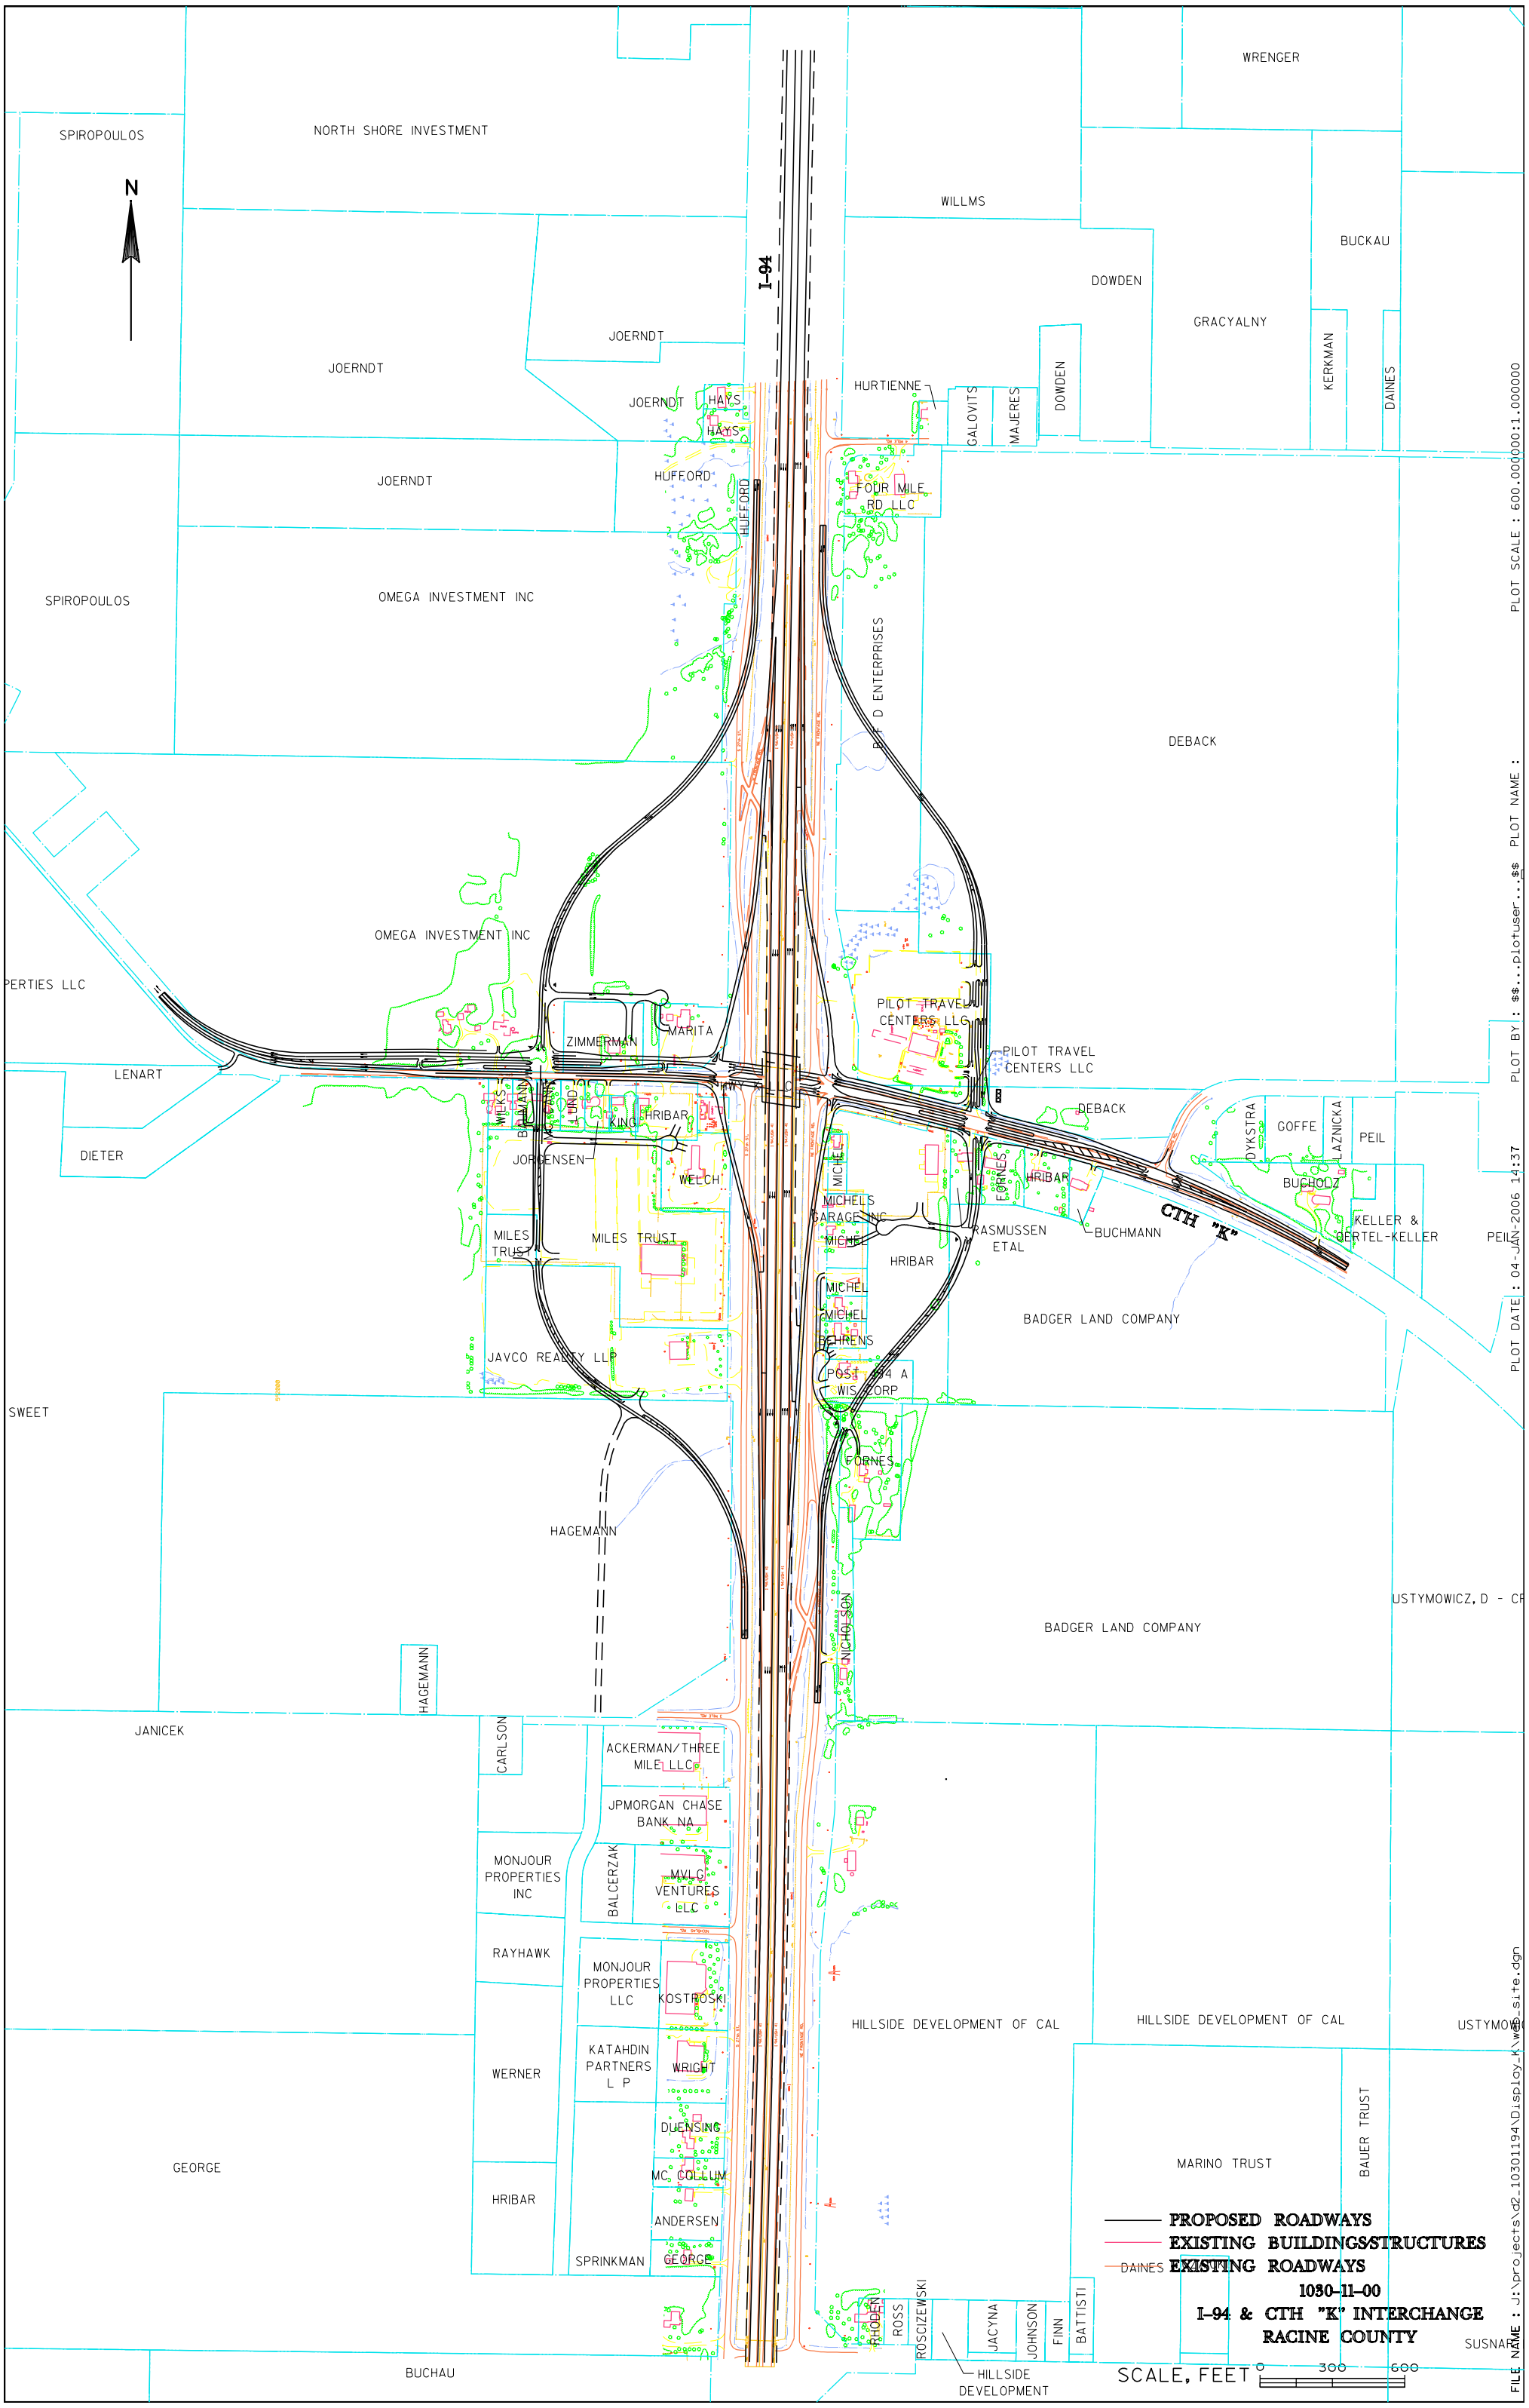
N
I-94
SPIROPOULOS
NORTH SHORE INVESTMENT
WRENGER
WILLMS
BUCKAU
DOWDEN
GRACYALNY
KERKMAN
DAINES
JOERNDT
HAYS
HURTIENNE
GALOVITS
MAJERES
HUFFORD
FOUR MILE RD LLC
OMEGA INVESTMENT INC
B F D ENTERPRISES
DEBACK
PERTIES LLC
PILOT TRAVEL CENTERS LLC
ZIMMERMAN
MARITA
LENART
HWY K
DIETER
KING
HRIBAR
JORGENSEN
WELCH
MICHELS GARAGE INC
MILES TRUST
RASMUSSEN ETAL
BUCHMANN
CTH "K"
DYKSTRA
GOFFE
LAZNICKA
PEIL
BUCHOLTZ
KELLER & GERTEL-KELLER
BADGER LAND COMPANY
JAVCO REALTY LLP
POST 434 A WIS CORP
SWEET
FORNES
HAGEMANN
NICHOLSON
USTYMOWICZ, D - CF
JANICEK
CARLSON
ACKERMAN/THREE MILE LLC
JPMORGAN CHASE BANK NA
MONJOUR PROPERTIES INC
BALCERZAK
MVLC VENTURES LLC
RAYHAWK
MONJOUR PROPERTIES LLC
KOSTROSKI
HILLSIDE DEVELOPMENT OF CAL
USTYMOW
WERNER
KATAHDIN PARTNERS L P
WRIGHT
DUENSING
GEORGE
MC COLLUM
MARINO TRUST
BAUER TRUST
HRIBAR
ANDERSEN
SPRINKMAN
GEORGE
RHODEN
ROSS
ROSCIZEWSKI
JACYNA
JOHNSON
FINN
BATTISTI
HILLSIDE DEVELOPMENT
SUSNAR
BUCHAU
PROPOSED ROADWAYS
EXISTING BUILDINGS/STRUCTURES
DAINES EXISTING ROADWAYS
1030-11-00
I-94 & CTH "K" INTERCHANGE
RACINE COUNTY
SCALE, FEET 0 300 600
PLOT SCALE : 600.000000:1.000000
PLOT BY : $$...plotuser...$$ PLOT NAME :
PLOT DATE : 04-JAN-2006 14:37
FILE NAME : J:\projects\d2_10301194\Display_K\wed_site.dgn