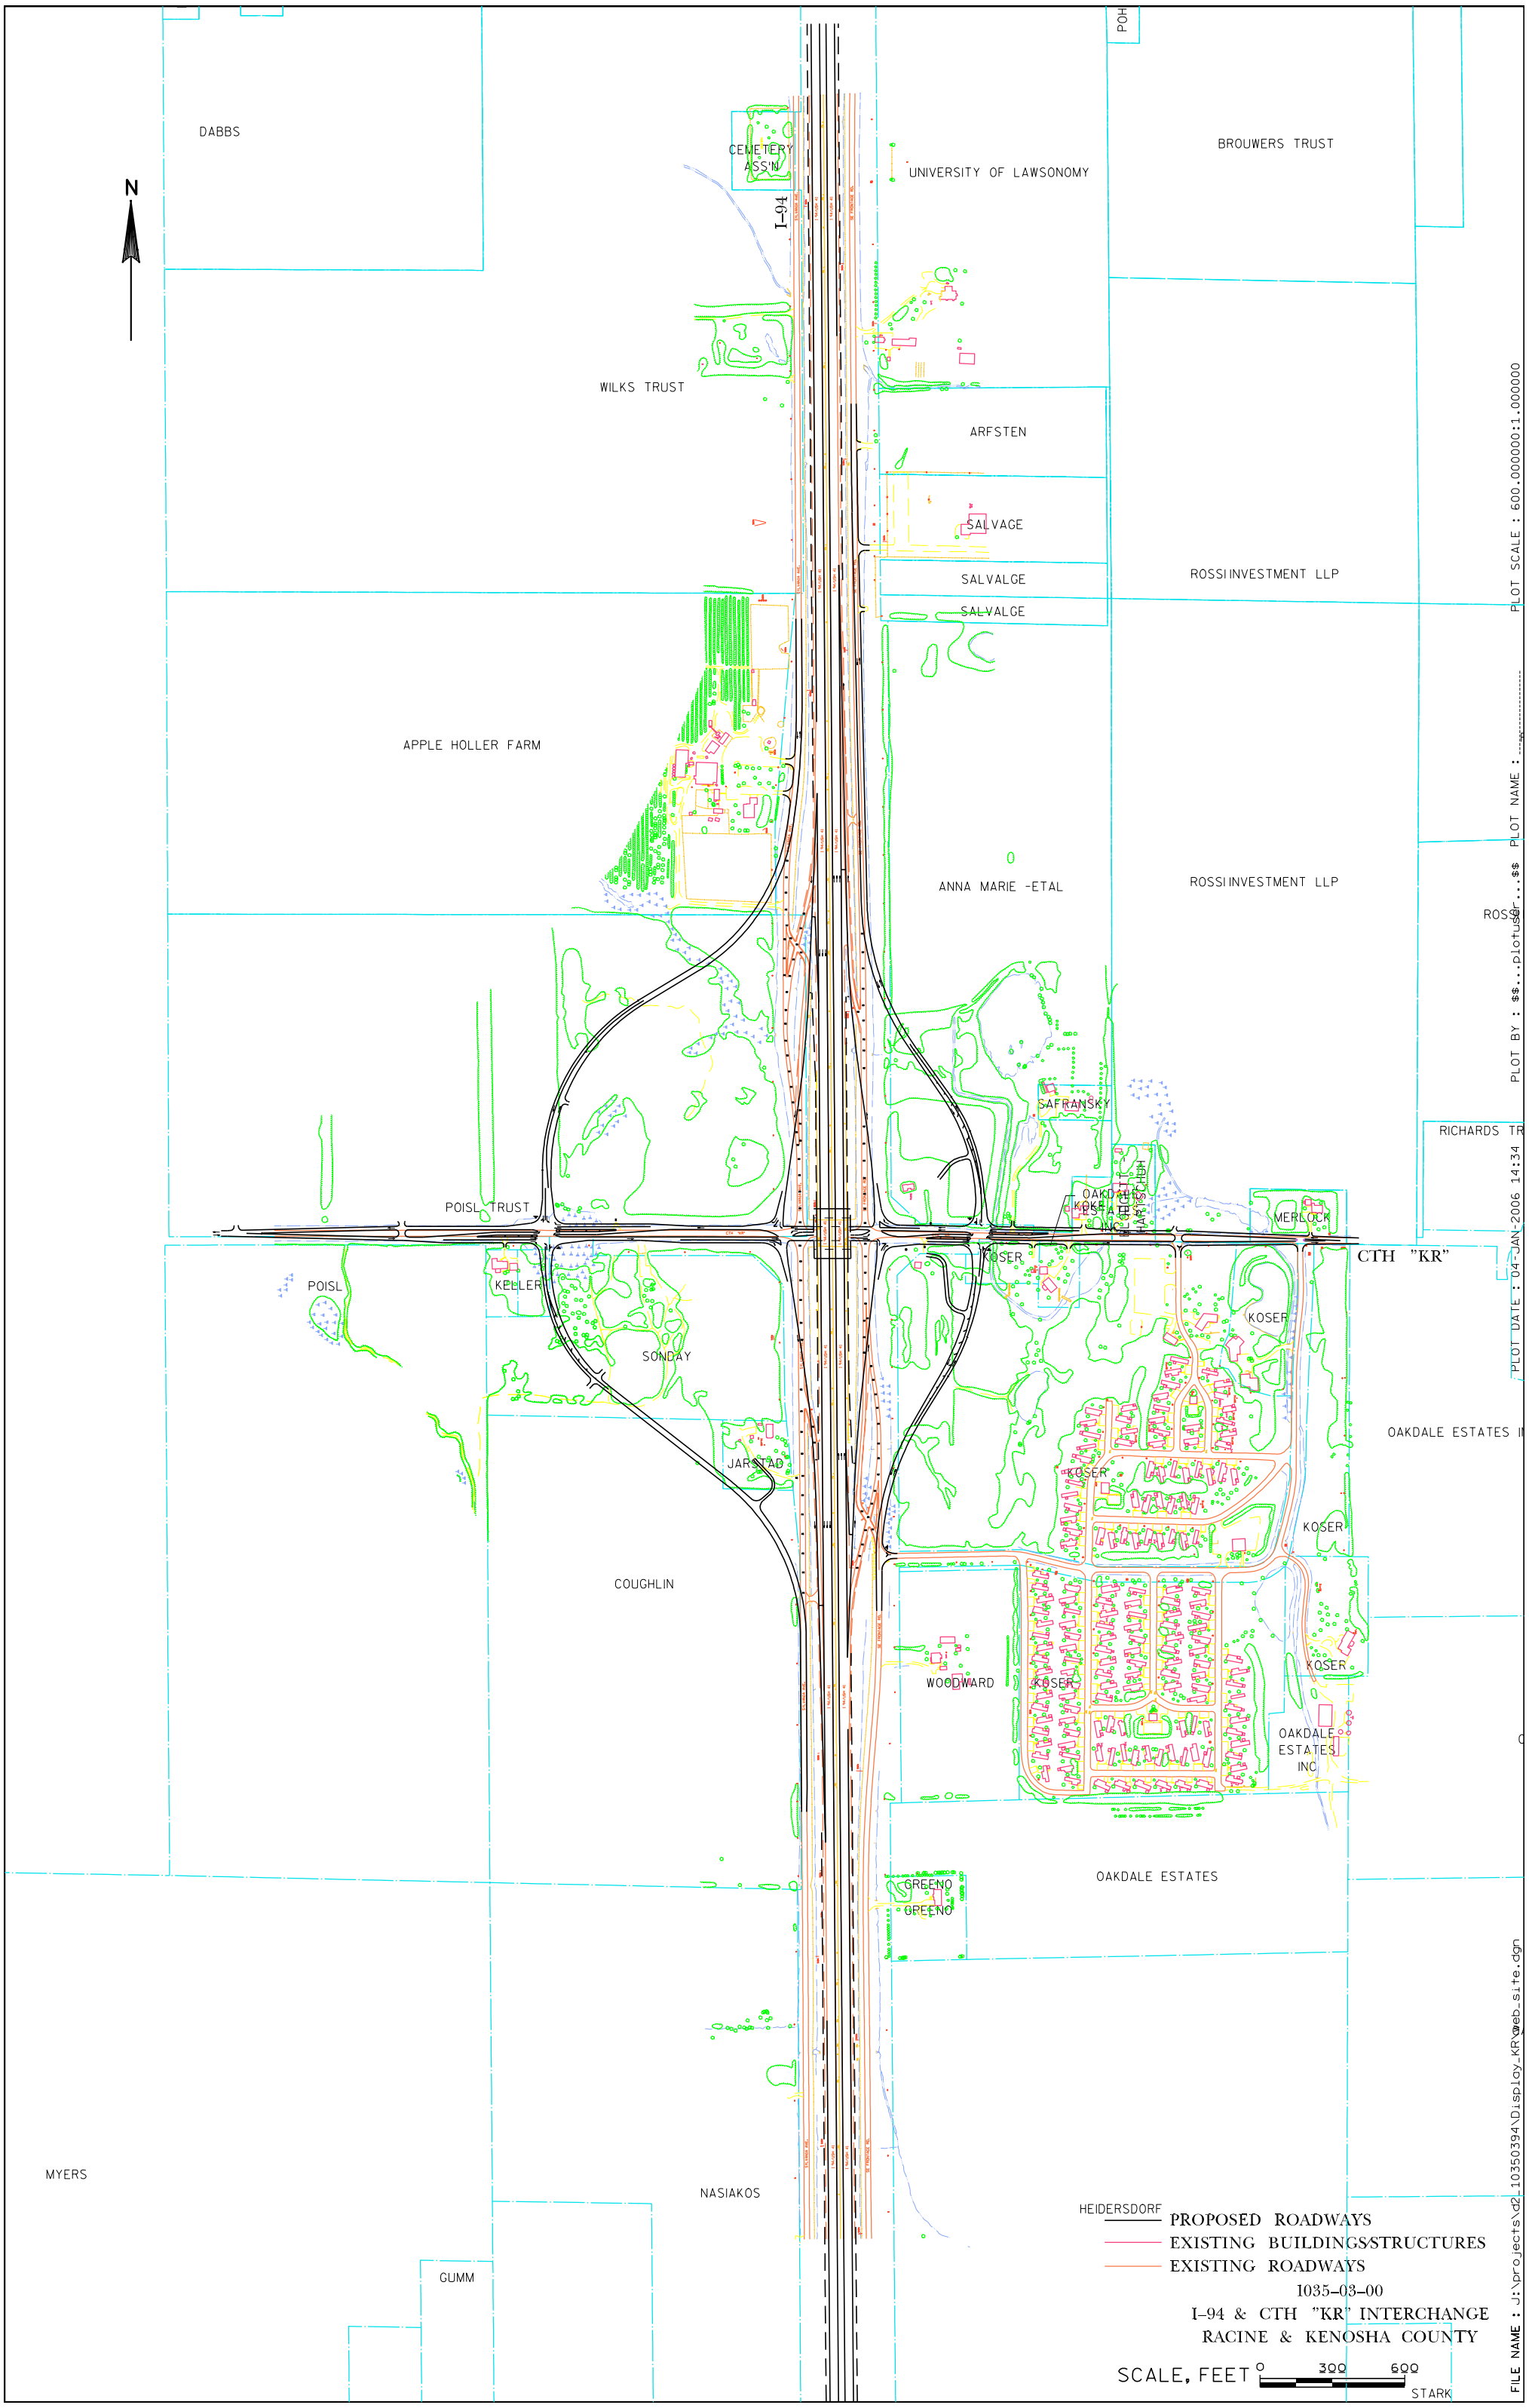
N
DABBS
CEMETERY ASS'N
UNIVERSITY OF LAWSONOMY
BROUWERS TRUST
I-94
WILKS TRUST
ARFSTEN
SALVAGE
SALVAGE
SALVAGE
ROSSIINVESTMENT LLP
APPLE HOLLER FARM
ANNA MARIE -ETAL
ROSSIINVESTMENT LLP
SAFRANSKY
RICHARDS TR
POISL TRUST
OAKDALE
KOSER
MERLOCK
CTH "KR"
POISL
KELLER
KOSER
SONDAY
KOSER
OAKDALE ESTATES I
JARSTAD
KOSER
KOSER
COUGHLIN
WOODWARD
KOSER
KOSER
OAKDALE ESTATES INC
OAKDALE ESTATES
GREENO
GREENO
MYERS
NASIAKOS
GUMM
HEIDERSDORF
PROPOSED ROADWAYS
EXISTING BUILDINGS/STRUCTURES
EXISTING ROADWAYS
1035-03-00
I-94 & CTH "KR" INTERCHANGE
RACINE & KENOSHA COUNTY
SCALE, FEET 0 300 600
STARK
PLOT SCALE : 600.000000:1.000000
PLOT NAME : ----------
PLOT BY : $$...plotuser...$$
PLOT DATE : 04-JAN-2006 14:34
FILE NAME : J:\projects\d2_10350394\Display_KR\web_site.dgn