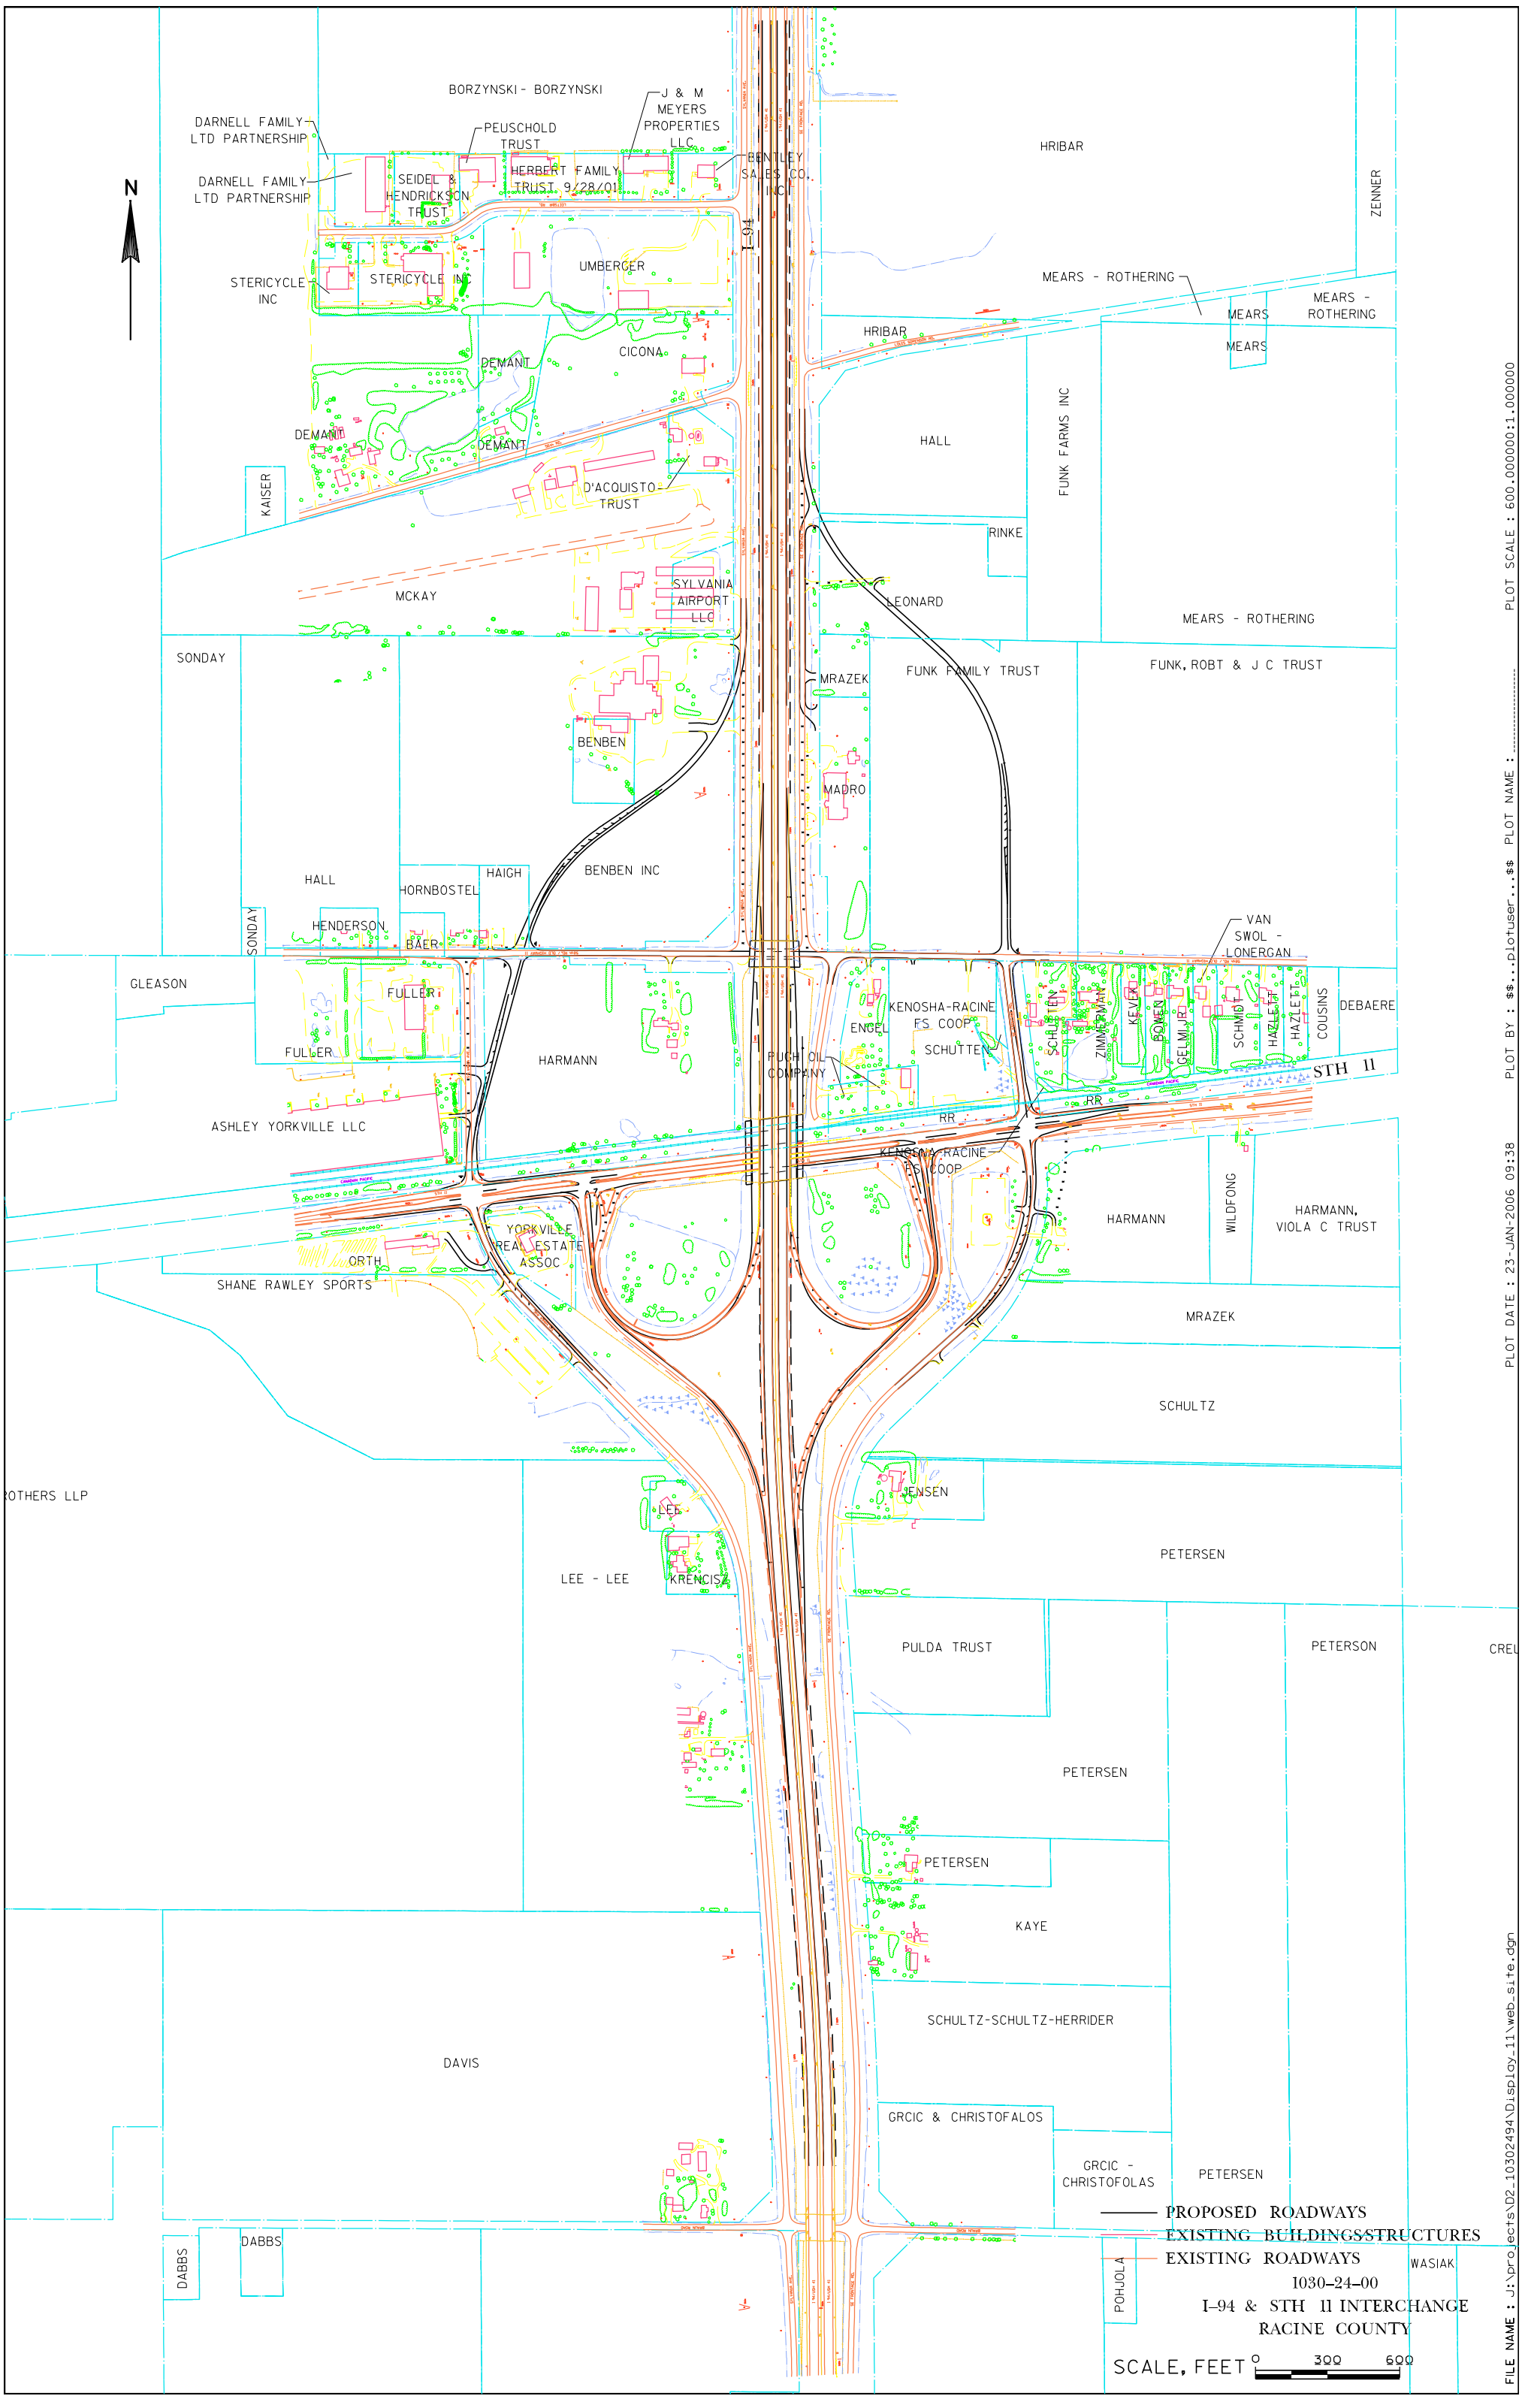
N
BORZYNSKI - BORZYNSKI
DARNELL FAMILY LTD PARTNERSHIP
DARNELL FAMILY LTD PARTNERSHIP
PEUSCHOLD TRUST
J & M MEYERS PROPERTIES LLC
HERBERT FAMILY TRUST 9/28/01
SEIDEL & HENDRICKSON TRUST
BENTLEY SALES CO. INC
HRIBAR
ZENNER
I-94
STERICYCLE INC
STERICYCLE INC
UMBERGER
MEARS - ROTHERING
MEARS
MEARS - ROTHERING
MEARS
HRIBAR
DEMANT
CICONA
DEMANT
DEMANT
HALL
FUNK FARMS INC
KAISER
D'ACQUISTO TRUST
RINKE
MCKAY
SYLVANIA AIRPORT LLC
LEONARD
MEARS - ROTHERING
SONDAY
MRAZEK
FUNK FAMILY TRUST
FUNK, ROBT & J C TRUST
BENBEN
MADRO
HALL
HORNBOSTEL
HAIGH
BENBEN INC
SONDAY
HENDERSON
BAER
VAN SWOL - LONERGAN
GLEASON
FULLER
FULLER
HARMANN
KENOSHA-RACINE FS COOP
ENGEL
SCHUTTEN
PUCH OIL COMPANY
SCHUTTEN
ZIMMERMAN
KEVER
BOWEN
GELMLIN
SCHMIDT
HAZLETT
HAZLETT
COUSINS
DEBAERE
STH 11
RR
RR
ASHLEY YORKVILLE LLC
KENOSHA-RACINE FS COOP
HARMANN
WILDFONG
HARMANN, VIOLA C TRUST
YORKVILLE REAL ESTATE ASSOC
ORTH
SHANE RAWLEY SPORTS
MRAZEK
SCHULTZ
ROTHERS LLP
JENSEN
LEE
PETERSEN
LEE - LEE
KRENCIS
PULDA TRUST
PETERSON
CREL
PETERSEN
PETERSEN
KAYE
SCHULTZ-SCHULTZ-HERRIDER
DAVIS
GRCIC & CHRISTOFALOS
GRCIC - CHRISTOFOLAS
PETERSEN
PROPOSED ROADWAYS
EXISTING BUILDINGS/STRUCTURES
EXISTING ROADWAYS
1030-24-00
I-94 & STH 11 INTERCHANGE
RACINE COUNTY
SCALE, FEET 0 300 600
DABBS
DABBS
POHJOLA
WASIAK
PLOT SCALE : 600.000000:1.000000
PLOT BY : $$...plotuser...$$ PLOT NAME :
PLOT DATE : 23-JAN-2006 09:38
FILE NAME : J:\projects\D2_10302494\Display_11\web_site.dgn