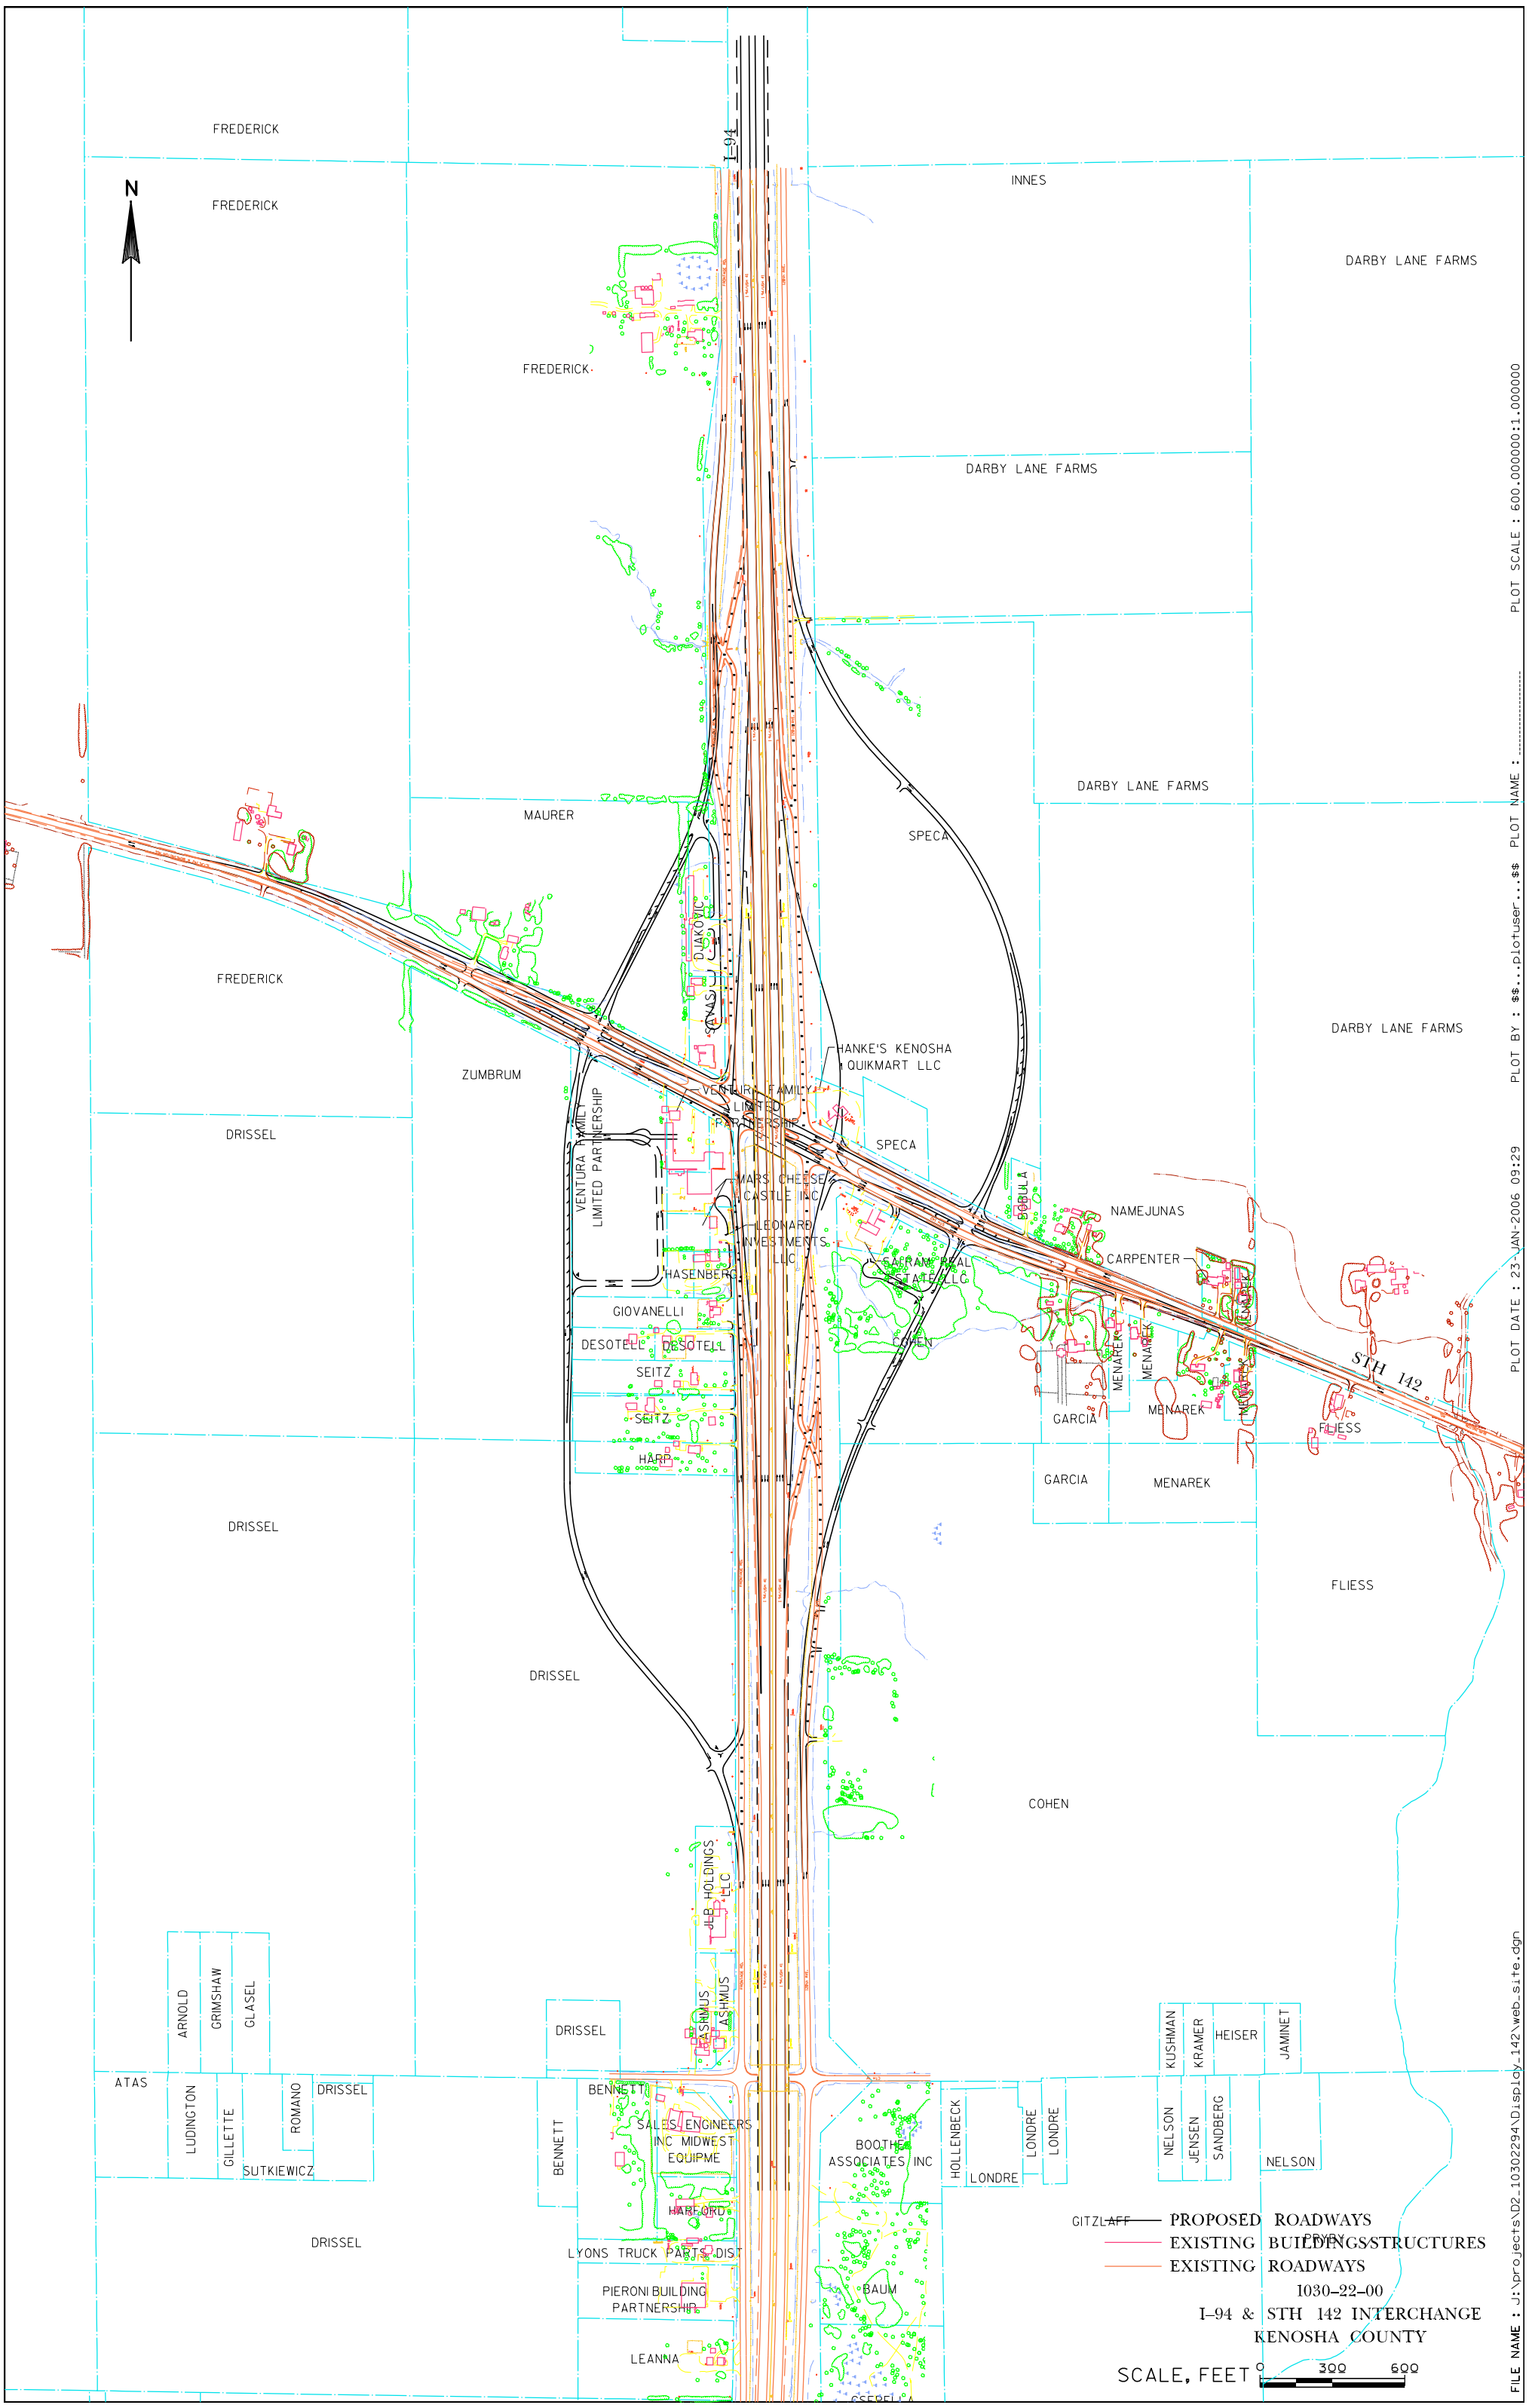
N
FREDERICK
FREDERICK
FREDERICK
I-94
INNES
DARBY LANE FARMS
DARBY LANE FARMS
DARBY LANE FARMS
DARBY LANE FARMS
MAURER
SPECA
FREDERICK
ZUMBRUM
DRISSEL
DJAKOVIC
SANAS
HANKE'S KENOSHA QUIKMART LLC
VENTURA FAMILY LIMITED PARTNERSHIP
VENTURA FAMILY LIMITED PARTNERSHIP
SPECA
MARS CHEESE CASTLE INC
LEONARD INVESTMENTS LLC
HASENBERG
GIOVANELLI
DESOTELL
DESOTELL
SEITZ
SEITZ
HARP
BOBULA
NAMEJUNAS
CARPENTER
GARRAN REAL ESTATE LLC
COHEN
GARCIA
MENAREK
MENAREK
MENAREK
MENAREK
STH 142
FLIESS
GARCIA
MENAREK
DRISSEL
DRISSEL
FLIESS
COHEN
JLB HOLDINGS LLC
ARNOLD
GRIMSHAW
GLASEL
ATAS
LUDINGTON
GILLETTE
ROMANO
DRISSEL
SUTKIEWICZ
DRISSEL
ASHMUS
ASHMUS
DRISSEL
BENNETT
BENNETT
SALES ENGINEERS INC MIDWEST EQUIPME
HARFORD
LYONS TRUCK PARTS DIST
PIERONI BUILDING PARTNERSHIP
LEANNA
DRISSEL
BOOTHER ASSOCIATES INC
BAUM
HOLLENBECK
LONDRE
LONDRE
LONDRE
KUSHMAN
KRAMER
HEISER
JAMINET
NELSON
JENSEN
SANDBERG
NELSON
GITZLAFF
DRYBY
PROPOSED ROADWAYS
EXISTING BUILDINGS/STRUCTURES
EXISTING ROADWAYS
1030-22-00
I-94 & STH 142 INTERCHANGE
KENOSHA COUNTY
SCALE, FEET 0 300 600
PLOT SCALE : 600.000000:1.000000
PLOT BY : $$...plotuser...$$ PLOT NAME : .....
PLOT DATE : 23-JAN-2006 09:29
FILE NAME : J:\projects\D2_10302294\Display_142\web_site.dgn