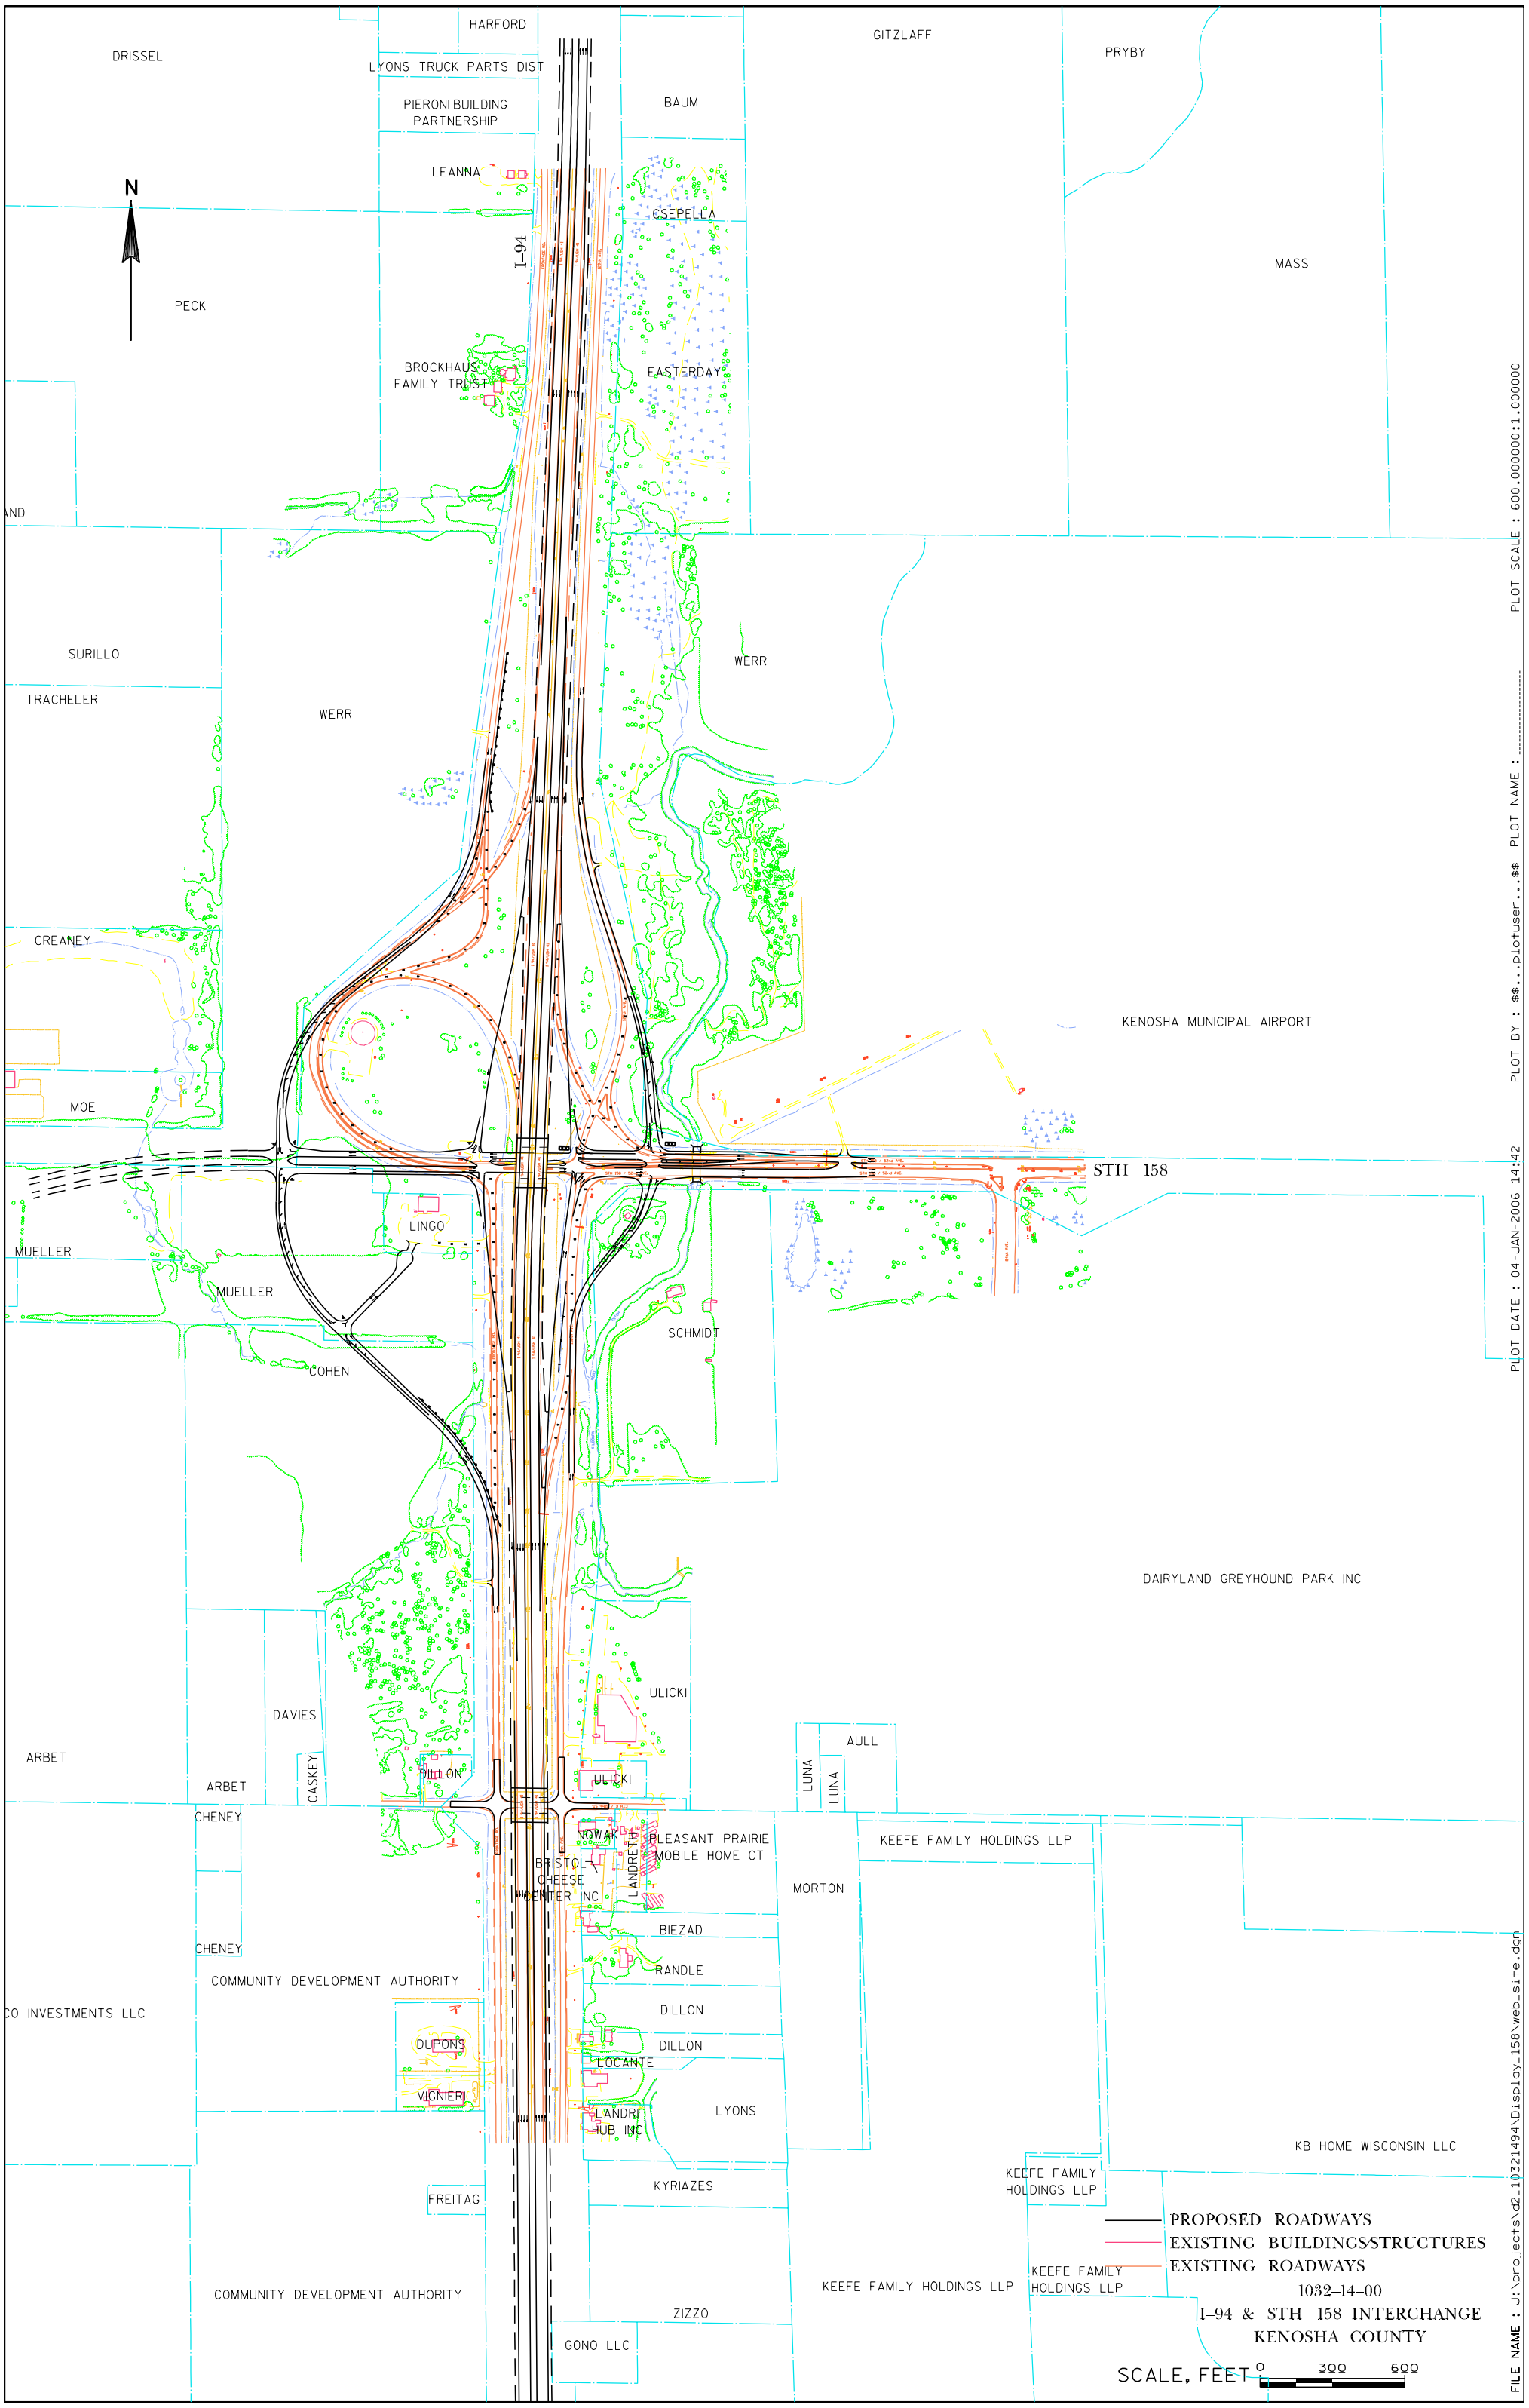
N
DRISSEL
HARFORD
LYONS TRUCK PARTS DIST
PIERONI BUILDING PARTNERSHIP
BAUM
GITZLAFF
PRYBY
LEANNA
CSEPELLA
I-94
MASS
PECK
BROCKHAUS FAMILY TRUST
EASTERDAY
SURILLO
TRACHELER
WERR
WERR
CREANEY
KENOSHA MUNICIPAL AIRPORT
MOE
STH 158
LINGO
MUELLER
MUELLER
SCHMIDT
COHEN
DAIRYLAND GREYHOUND PARK INC
ULICKI
DAVIES
AULL
ARBET
ARBET
CASKEY
DILLON
ULICKI
LUNA
LUNA
CHENEY
NOWAK
PLEASANT PRAIRIE MOBILE HOME CT
KEEFE FAMILY HOLDINGS LLP
BRISTOL CHEESE CENTER INC
LANDRETH
MORTON
BIEZAD
CHENEY
RANDLE
COMMUNITY DEVELOPMENT AUTHORITY
DILLON
CO INVESTMENTS LLC
DUPONS
DILLON
LOCANTE
VIGNIERI
LANDRI HUB INC
LYONS
KB HOME WISCONSIN LLC
KEEFE FAMILY HOLDINGS LLP
FREITAG
KYRIAZES
PROPOSED ROADWAYS
EXISTING BUILDINGS/STRUCTURES
EXISTING ROADWAYS
KEEFE FAMILY HOLDINGS LLP
KEEFE FAMILY HOLDINGS LLP
COMMUNITY DEVELOPMENT AUTHORITY
ZIZZO
GONO LLC
1032-14-00
I-94 & STH 158 INTERCHANGE
KENOSHA COUNTY
SCALE, FEET
0
300
600
PLOT DATE : 04-JAN-2006 14:42
PLOT BY : $$...plotuser...$$ PLOT NAME : .....
PLOT SCALE : 600.000000:1.000000
FILE NAME : J:\projects\d2_10321494\Display_158\web_site.dgn