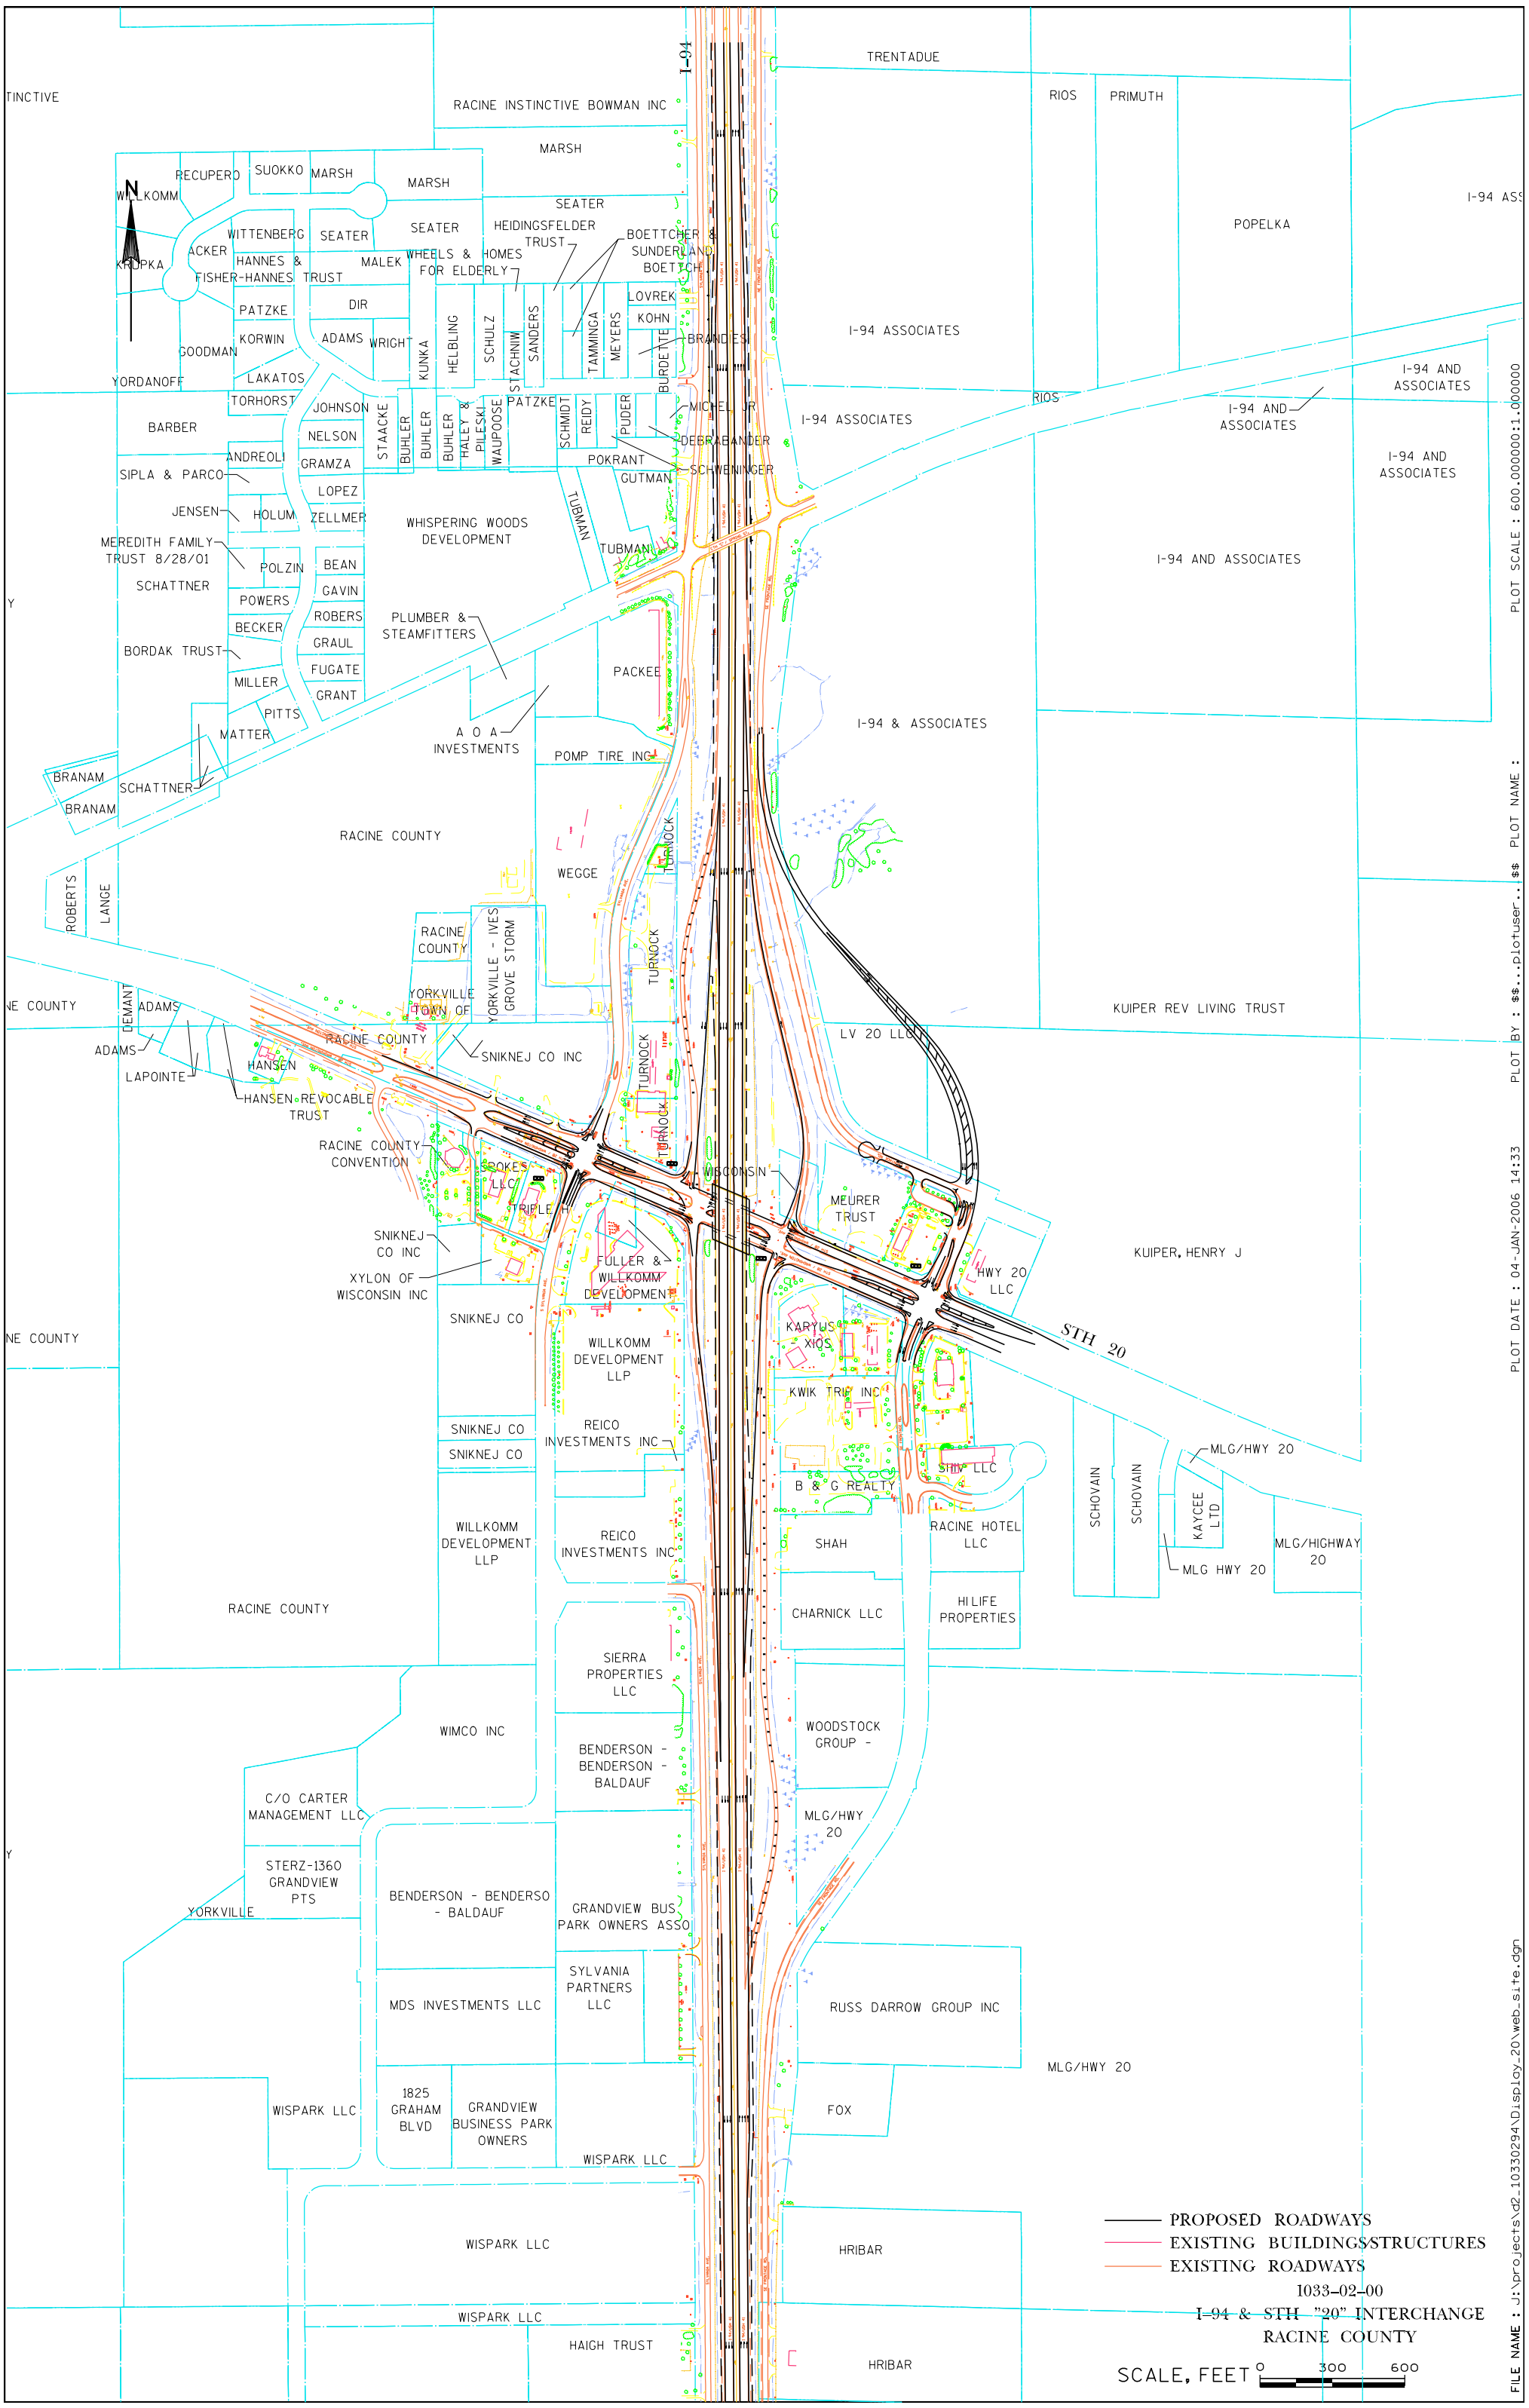
I-94
TRENTADUE
RIOS
PRIMUTH
POPELKA
I-94 ASS
TINCTIVE
RACINE INSTINCTIVE BOWMAN INC
MARSH
RECUPERO
SUOKKO
MARSH
MARSH
WILKOMM
SEATER
WITTENBERG
SEATER
SEATER
HEIDINGSFELDER TRUST
BOETTCHER & SUNDERLAND BOETTCH
ACKER
HANNES & FISHER-HANNES TRUST
MALEK
WHEELS & HOMES FOR ELDERLY
KRUPKA
PATZKE
DIR
LOVREK
KOHN
KORWIN
ADAMS
WRIGHT
KUNKA
HELBLING
SCHULZ
STACHNIW
SANDERS
TAMMINGA
MEYERS
BURDETTE
BRANDES
GOODMAN
I-94 ASSOCIATES
YORDANOFF
LAKATOS
TORHORST
JOHNSON
STAACKE
BUHLER
BUHLER
BUHLER
HALEY & PILESKI
WAUPOOSE
PATZKE
SCHMIDT
REIDY
PUDER
MICHEL JR
I-94 ASSOCIATES
RIOS
I-94 AND ASSOCIATES
I-94 AND ASSOCIATES
I-94 AND ASSOCIATES
BARBER
NELSON
DEBRABANDER
ANDREOLI
GRAMZA
POKRANT
SCHWENINGER
SIPLA & PARCO
GUTMAN
LOPEZ
JENSEN
HOLUM
ZELLMER
WHISPERING WOODS DEVELOPMENT
TUBMAN
MEREDITH FAMILY TRUST 8/28/01
TUBMAN
POLZIN
BEAN
I-94 AND ASSOCIATES
SCHATTNER
GAVIN
POWERS
ROBERS
PLUMBER & STEAMFITTERS
BECKER
GRAUL
BORDAK TRUST
FUGATE
PACKEE
MILLER
GRANT
PITTS
MATTER
A O A INVESTMENTS
I-94 & ASSOCIATES
POMP TIRE INC
BRANAM
SCHATTNER
BRANAM
RACINE COUNTY
WEGGE
TURNOCK
ROBERTS
LANGE
RACINE COUNTY
YORKVILLE - IVES GROVE STORM
TURNOCK
NE COUNTY
DEMANT
ADAMS
YORKVILLE TOWN OF
KUIPER REV LIVING TRUST
ADAMS
RACINE COUNTY
SNIKNEJ CO INC
LV 20 LLC
LAPOINTE
HANSEN
TURNOCK
HANSEN REVOCABLE TRUST
TURNOCK
RACINE COUNTY CONVENTION
BROKES LLC
WISCONSIN
MEURER TRUST
TRIPLE H
SNIKNEJ CO INC
FULLER & WILLKOMM DEVELOPMENT
HWY 20 LLC
KUIPER, HENRY J
XYLON OF WISCONSIN INC
SNIKNEJ CO
KARYUS XIOS
STH 20
NE COUNTY
WILLKOMM DEVELOPMENT LLP
KWIK TRIP INC
SNIKNEJ CO
REICO INVESTMENTS INC
SNIKNEJ CO
MLG/HWY 20
B & G REALTY
STH LLC
SCHOVAIN
SCHOVAIN
KAYCEE LTD
WILLKOMM DEVELOPMENT LLP
REICO INVESTMENTS INC
SHAH
RACINE HOTEL LLC
MLG/HIGHWAY 20
MLG HWY 20
RACINE COUNTY
CHARNICK LLC
HI LIFE PROPERTIES
SIERRA PROPERTIES LLC
WIMCO INC
WOODSTOCK GROUP -
BENDERSON - BENDERSON - BALDAUF
C/O CARTER MANAGEMENT LLC
MLG/HWY 20
STERZ-1360 GRANDVIEW PTS
YORKVILLE
BENDERSON - BENDERSO - BALDAUF
GRANDVIEW BUS PARK OWNERS ASSO
SYLVANIA PARTNERS LLC
MDS INVESTMENTS LLC
RUSS DARROW GROUP INC
MLG/HWY 20
WISPARK LLC
1825 GRAHAM BLVD
GRANDVIEW BUSINESS PARK OWNERS
FOX
WISPARK LLC
WISPARK LLC
HRIBAR
WISPARK LLC
HAIGH TRUST
HRIBAR
PROPOSED ROADWAYS
EXISTING BUILDINGS/STRUCTURES
EXISTING ROADWAYS
1033-02-00
I-94 & STH "20" INTERCHANGE
RACINE COUNTY
SCALE, FEET 0 300 600
PLOT DATE : 04-JAN-2006 14:33
PLOT BY : $$...plotuser... $$ PLOT NAME :
PLOT SCALE : 600.000000:1.000000
FILE NAME : J:\projects\d2_10330294\Display_20\web_site.dgn