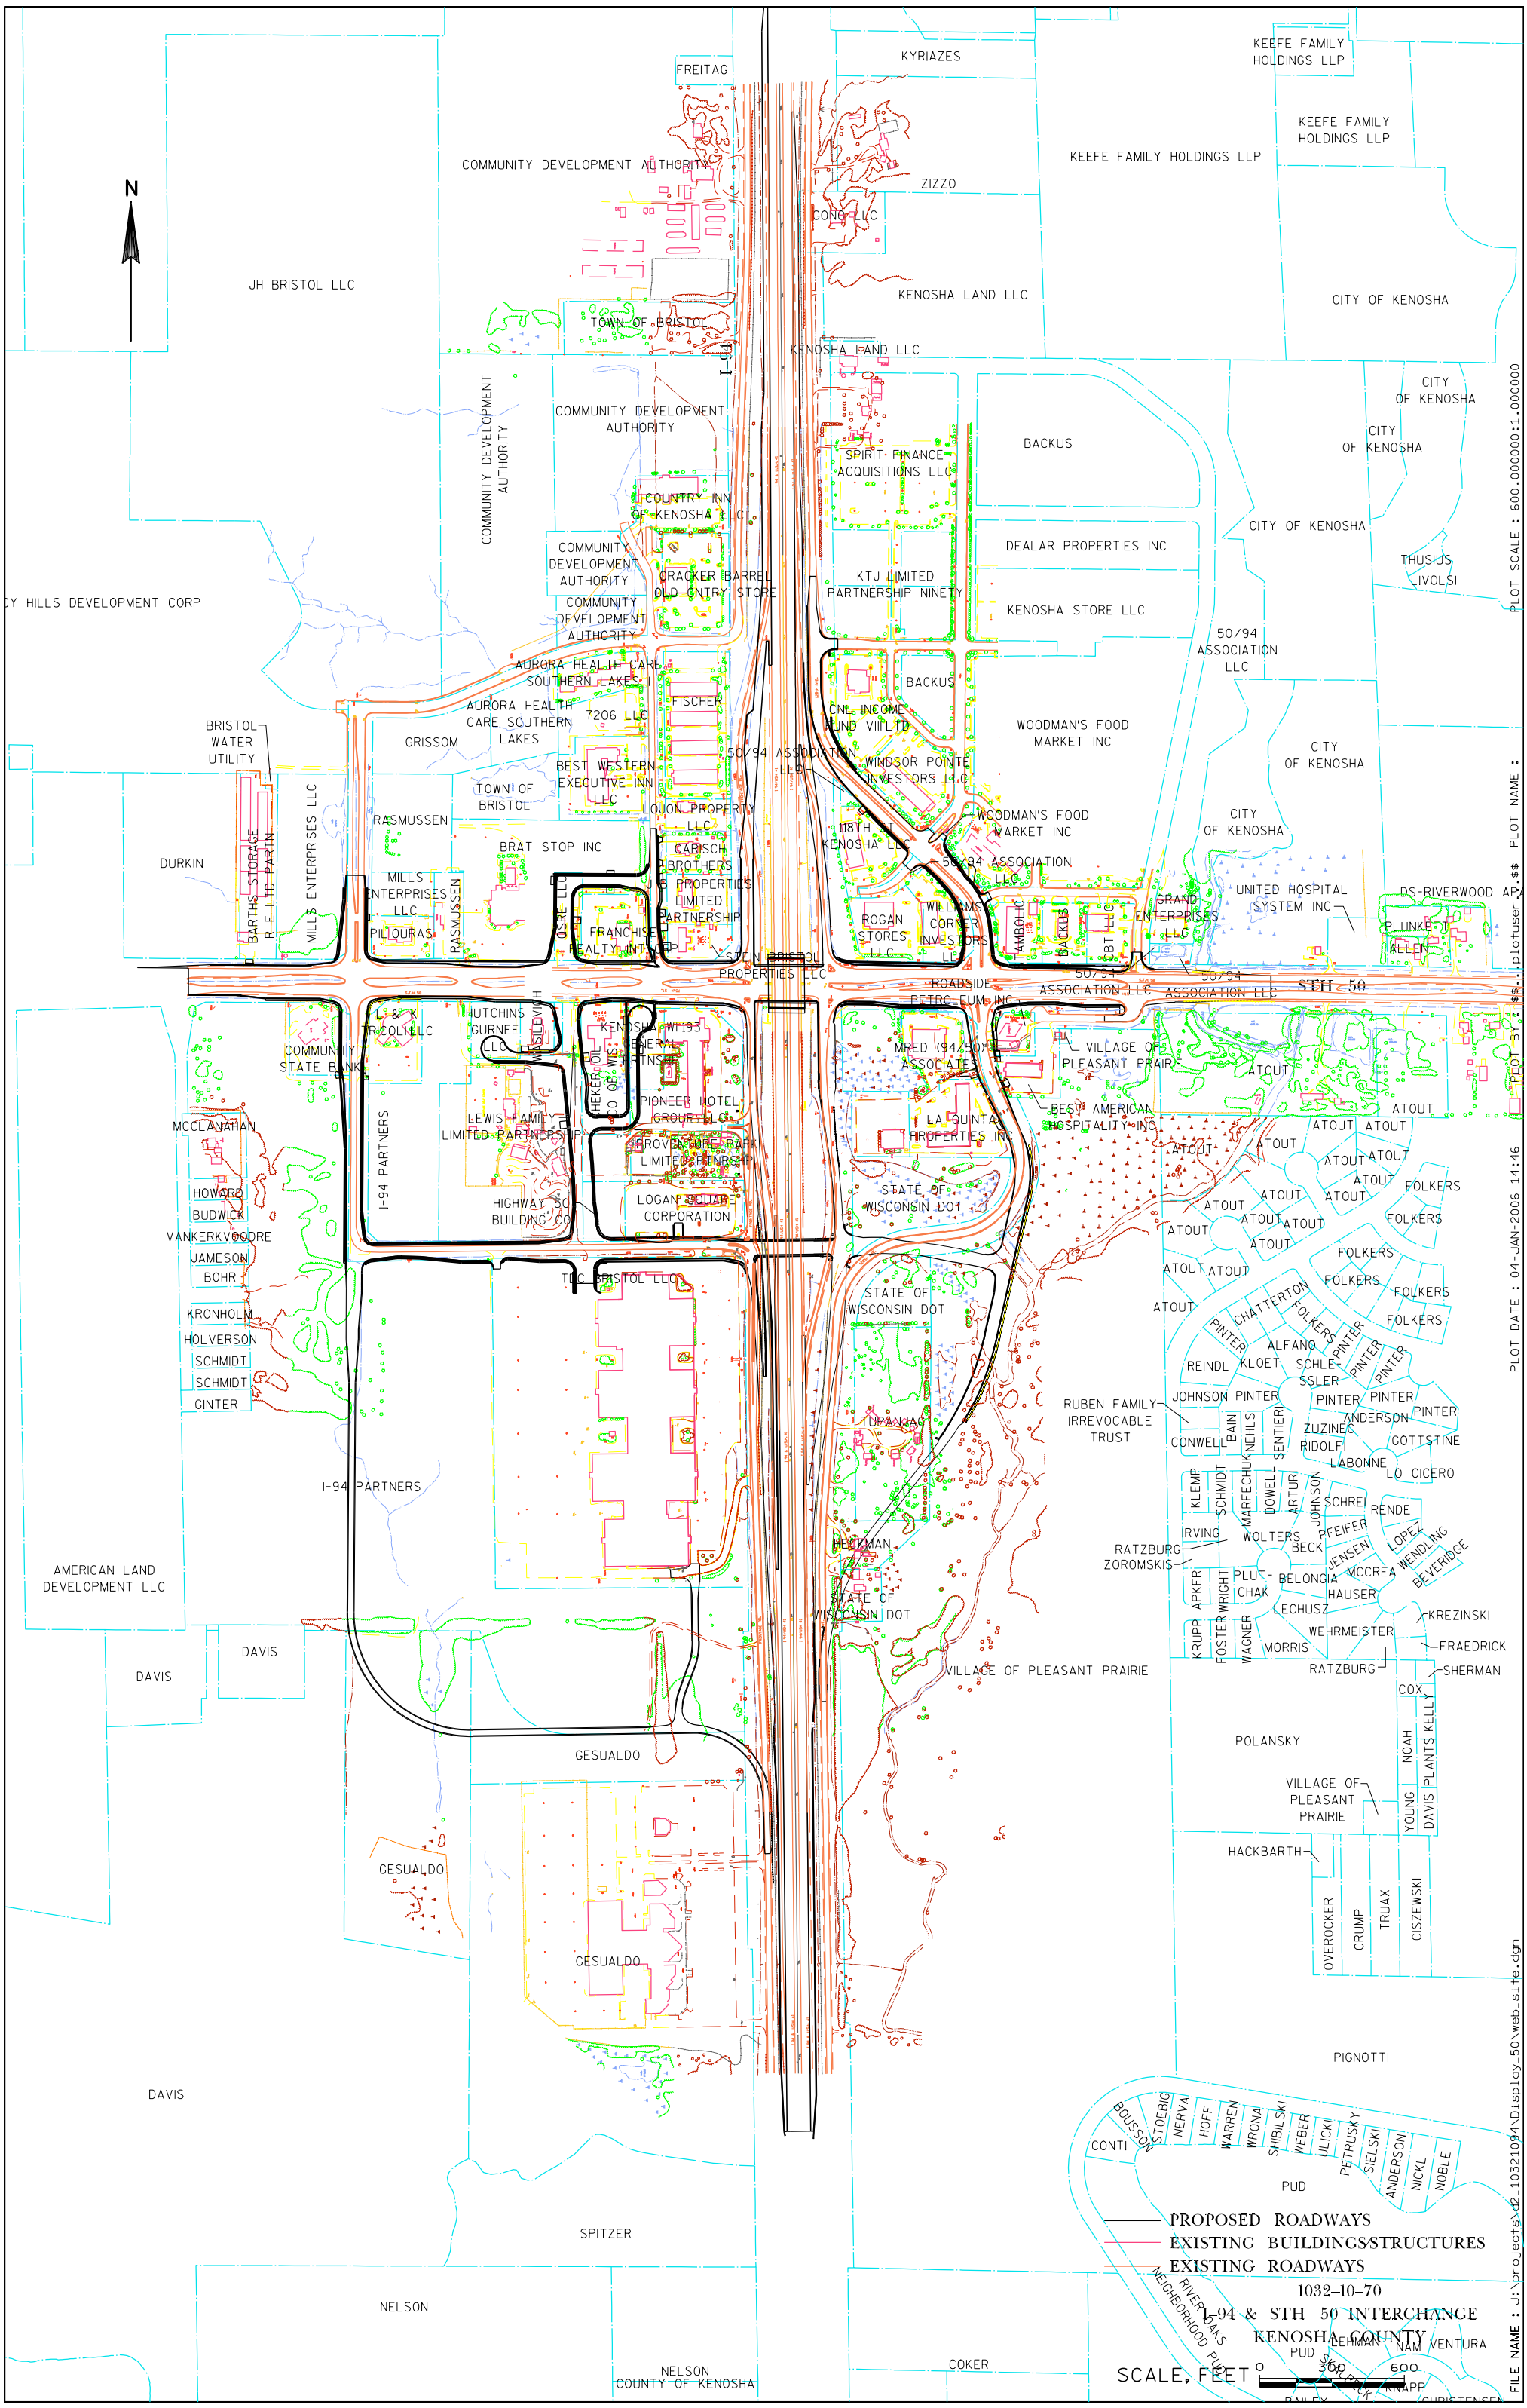
N
FREITAG
KYRIAZES
KEEFE FAMILY HOLDINGS LLP
KEEFE FAMILY HOLDINGS LLP
KEEFE FAMILY HOLDINGS LLP
COMMUNITY DEVELOPMENT AUTHORITY
ZIZZO
GONG LLC
JH BRISTOL LLC
KENOSHA LAND LLC
CITY OF KENOSHA
TOWN OF BRISTOL
KENOSHA LAND LLC
COMMUNITY DEVELOPMENT AUTHORITY
COMMUNITY DEVELOPMENT AUTHORITY
BACKUS
CITY OF KENOSHA
CITY OF KENOSHA
SPIRIT FINANCE ACQUISITIONS LLC
COUNTRY INN OF KENOSHA LLC
CITY OF KENOSHA
DEALAR PROPERTIES INC
COMMUNITY DEVELOPMENT AUTHORITY
CRACKER BARREL OLD CNTRY STORE
KTJ LIMITED PARTNERSHIP NINETY
THUSIUS LIVOLSI
CY HILLS DEVELOPMENT CORP
KENOSHA STORE LLC
COMMUNITY DEVELOPMENT AUTHORITY
50/94 ASSOCIATION LLC
AURORA HEALTH CARE SOUTHERN LAKES I
BACKUS
FISCHER
AURORA HEALTH CARE SOUTHERN LAKES
7206 LLC
CNL INCOME FUND VIII LTD
WOODMAN'S FOOD MARKET INC
BRISTOL WATER UTILITY
GRISSOM
BEST WESTERN EXECUTIVE INN LLC
50/94 ASSOCIATION LLC
WINDSOR POINTE INVESTORS LLC
CITY OF KENOSHA
TOWN OF BRISTOL
LOJON PROPERTY LLC
WOODMAN'S FOOD MARKET INC
RASMUSSEN
118TH ST KENOSHA LLC
CITY OF KENOSHA
BRAT STOP INC
CARISCH BROTHERS B PROPERTIES LIMITED PARTNERSHIP
50/94 ASSOCIATION LLC
DURKIN
BARTHS STORAGE R E LTD PARTN
MILLS ENTERPRISES LLC
MILLS ENTERPRISES LLC
RASMUSSEN
PILIOURAS
QSRE LLC
FRANCHISE REALTY INT'L CORP
ROGAN STORES LLC
WILLIAMS CORNER INVESTORS LLC
STAMBOLIC
BACKUS
BT LLC
GRAND ENTERPRISES LLC
UNITED HOSPITAL SYSTEM INC
DS-RIVERWOOD AP
PLUNKETT ALLEN
STEN BRISTOL PROPERTIES LLC
ROADSIDE PETROLEUM INC
50/94 ASSOCIATION LLC
50/94 ASSOCIATION LLC
STH 50
L & K TRICOLI LLC
HUTCHINS GURNEE LLC
KENOSHA WI193 GENERAL PARTNERS
MRED (94/50) ASSOCIATES
VILLAGE OF PLEASANT PRAIRIE
COMMUNITY STATE BANK
CHEKERFOL
CO OF WIS
PIONEER HOTEL GROUP LLC
BEST AMERICAN HOSPITALITY INC
ATOUT
MCCLANAHAN
LEWIS FAMILY LIMITED PARTNERSHIP
LA QUINTA PROPERTIES INC
I-94 PARTNERS
PROVENCURE PARK LIMITED PARTNRSHP
HOWARD
BUDWICK
HIGHWAY 50 BUILDING CO
LOGAN SQUARE CORPORATION
STATE OF WISCONSIN DOT
VANKERKVOORE
JAMESON
BOHR
TLC BRISTOL LLC
STATE OF WISCONSIN DOT
KRONHOLM
HOLVERSON
SCHMIDT
SCHMIDT
GINTER
FOLKERS
CHATTERTON
PINTER
ALFANO
REINDL
KLOET
SCHLE
SSLER
JOHNSON
RUBEN FAMILY IRREVOCABLE TRUST
TURANIAC
CONWELL
BAIN
NEHLS
SENTIERI
ZUZINEC
RIDOLFI
GOTTSTINE
ANDERSON
LABONNE
LO CICERO
I-94 PARTNERS
KLEMP
SCHMIDT
MARFECHUK
DOWELL
ARTURI
JOHNSON
SCHREI
RENDE
IRVING
WOLTERS
PFEIFER
BECK
JENSEN
LOPEZ
WENDLING
BEVERIDGE
RATZBURG
ZOROMSKIS
HECKMAN
MCCREA
HAUSER
AMERICAN LAND DEVELOPMENT LLC
APKER
PLUT-CHAK
BELONGIA
LECHUSZ
KREZINSKI
STATE OF WISCONSIN DOT
KRUPP
FOSTER
WRIGHT
WAGNER
WEHRMEISTER
MORRIS
FRAEDRICK
RATZBURG
SHERMAN
DAVIS
VILLAGE OF PLEASANT PRAIRIE
COX
DAVIS
GESUALDO
POLANSKY
NOAH
KELLY
PLANTS
YOUNG
DAVIS
VILLAGE OF PLEASANT PRAIRIE
GESUALDO
HACKBARTH
OVEROCKER
CRUMP
TRUAX
CISZEWSKI
GESUALDO
PIGNOTTI
DAVIS
BOUSSON
STOEBIG
NERVA
HOFF
WARREN
WRONA
SHIBILSKI
WEBER
ULICKI
PETRUSKY
SIELSKI
ANDERSON
NICKL
NOBLE
CONTI
PUD
SPITZER
PROPOSED ROADWAYS
EXISTING BUILDINGS/STRUCTURES
EXISTING ROADWAYS
1032-10-70
I-94 & STH 50 INTERCHANGE
KENOSHA COUNTY
NEIGHBORHOOD PUD
RIVER OAKS
LEHMAN
NAM
VENTURA
PUD
NELSON
SCALE, FEET
0
300
600
KNAPP
NELSON
COUNTY OF KENOSHA
COKER
BAILEY
CHRISTENSEN
PLOT SCALE : 600.000000:1.000000
PLOT NAME : $$..\plotuser\$$
PLOT BY : $$
PLOT DATE : 04-JAN-2006 14:46
FILE NAME : J:\projects\d2_10321094\Display_50\web_site.dgn