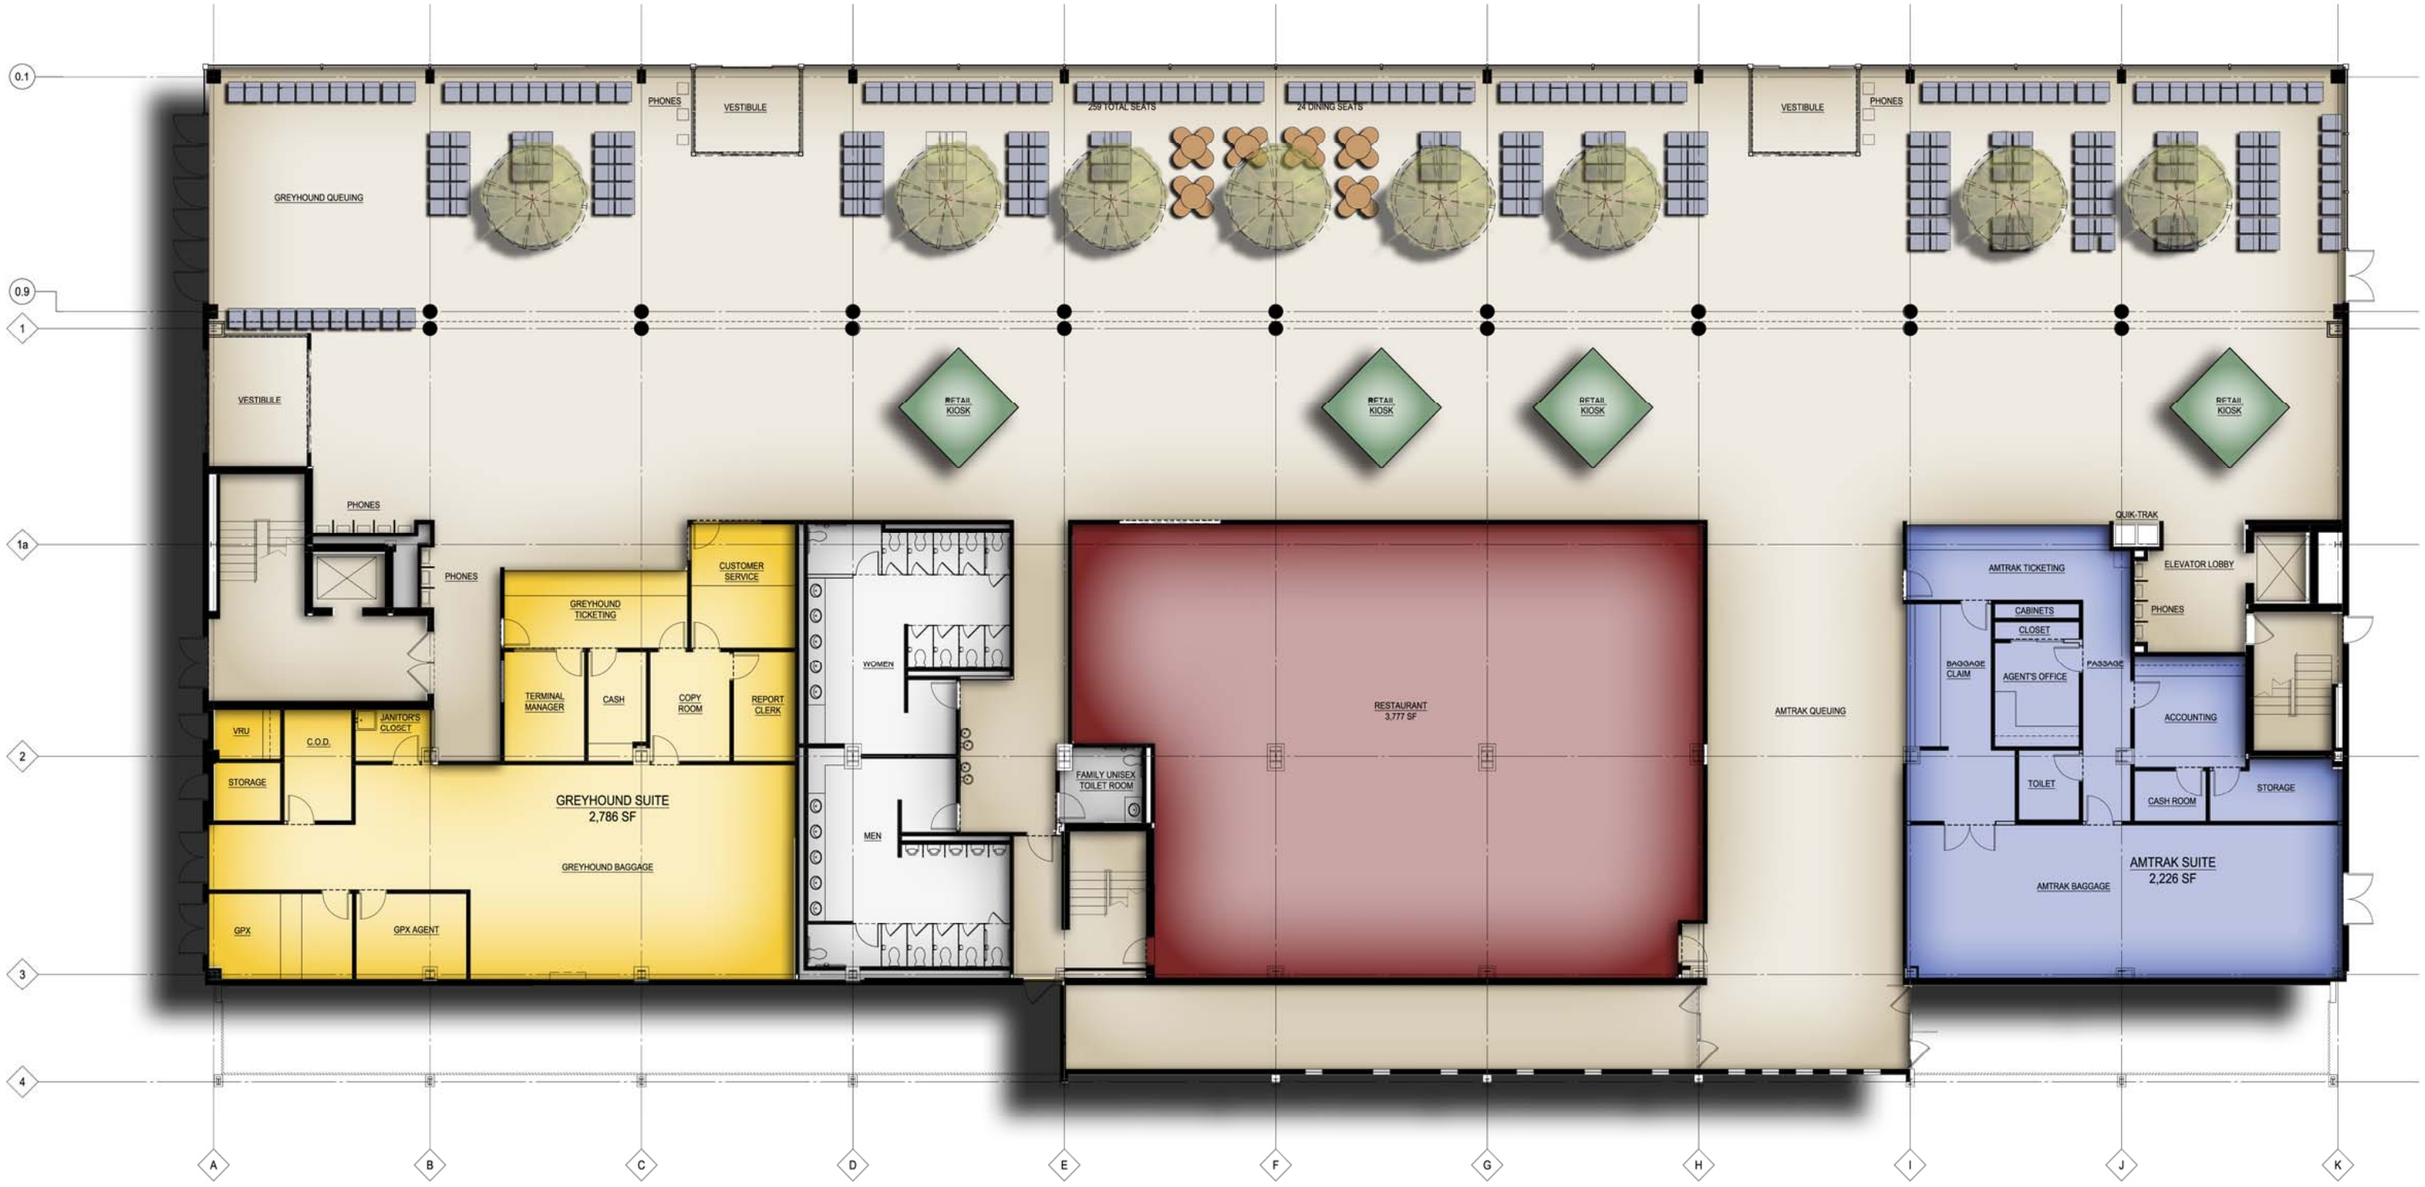

AREA SUMMARY

OLD PLAN	NEW PLAN
AMTRAK = 2,106	AMTRAK = 2,226 (+120 SF, 6% INCREASE)
GREYHOUND = 2,654	GREYHOUND = 2,786 (+ 132 SF, 5% INCREASE)